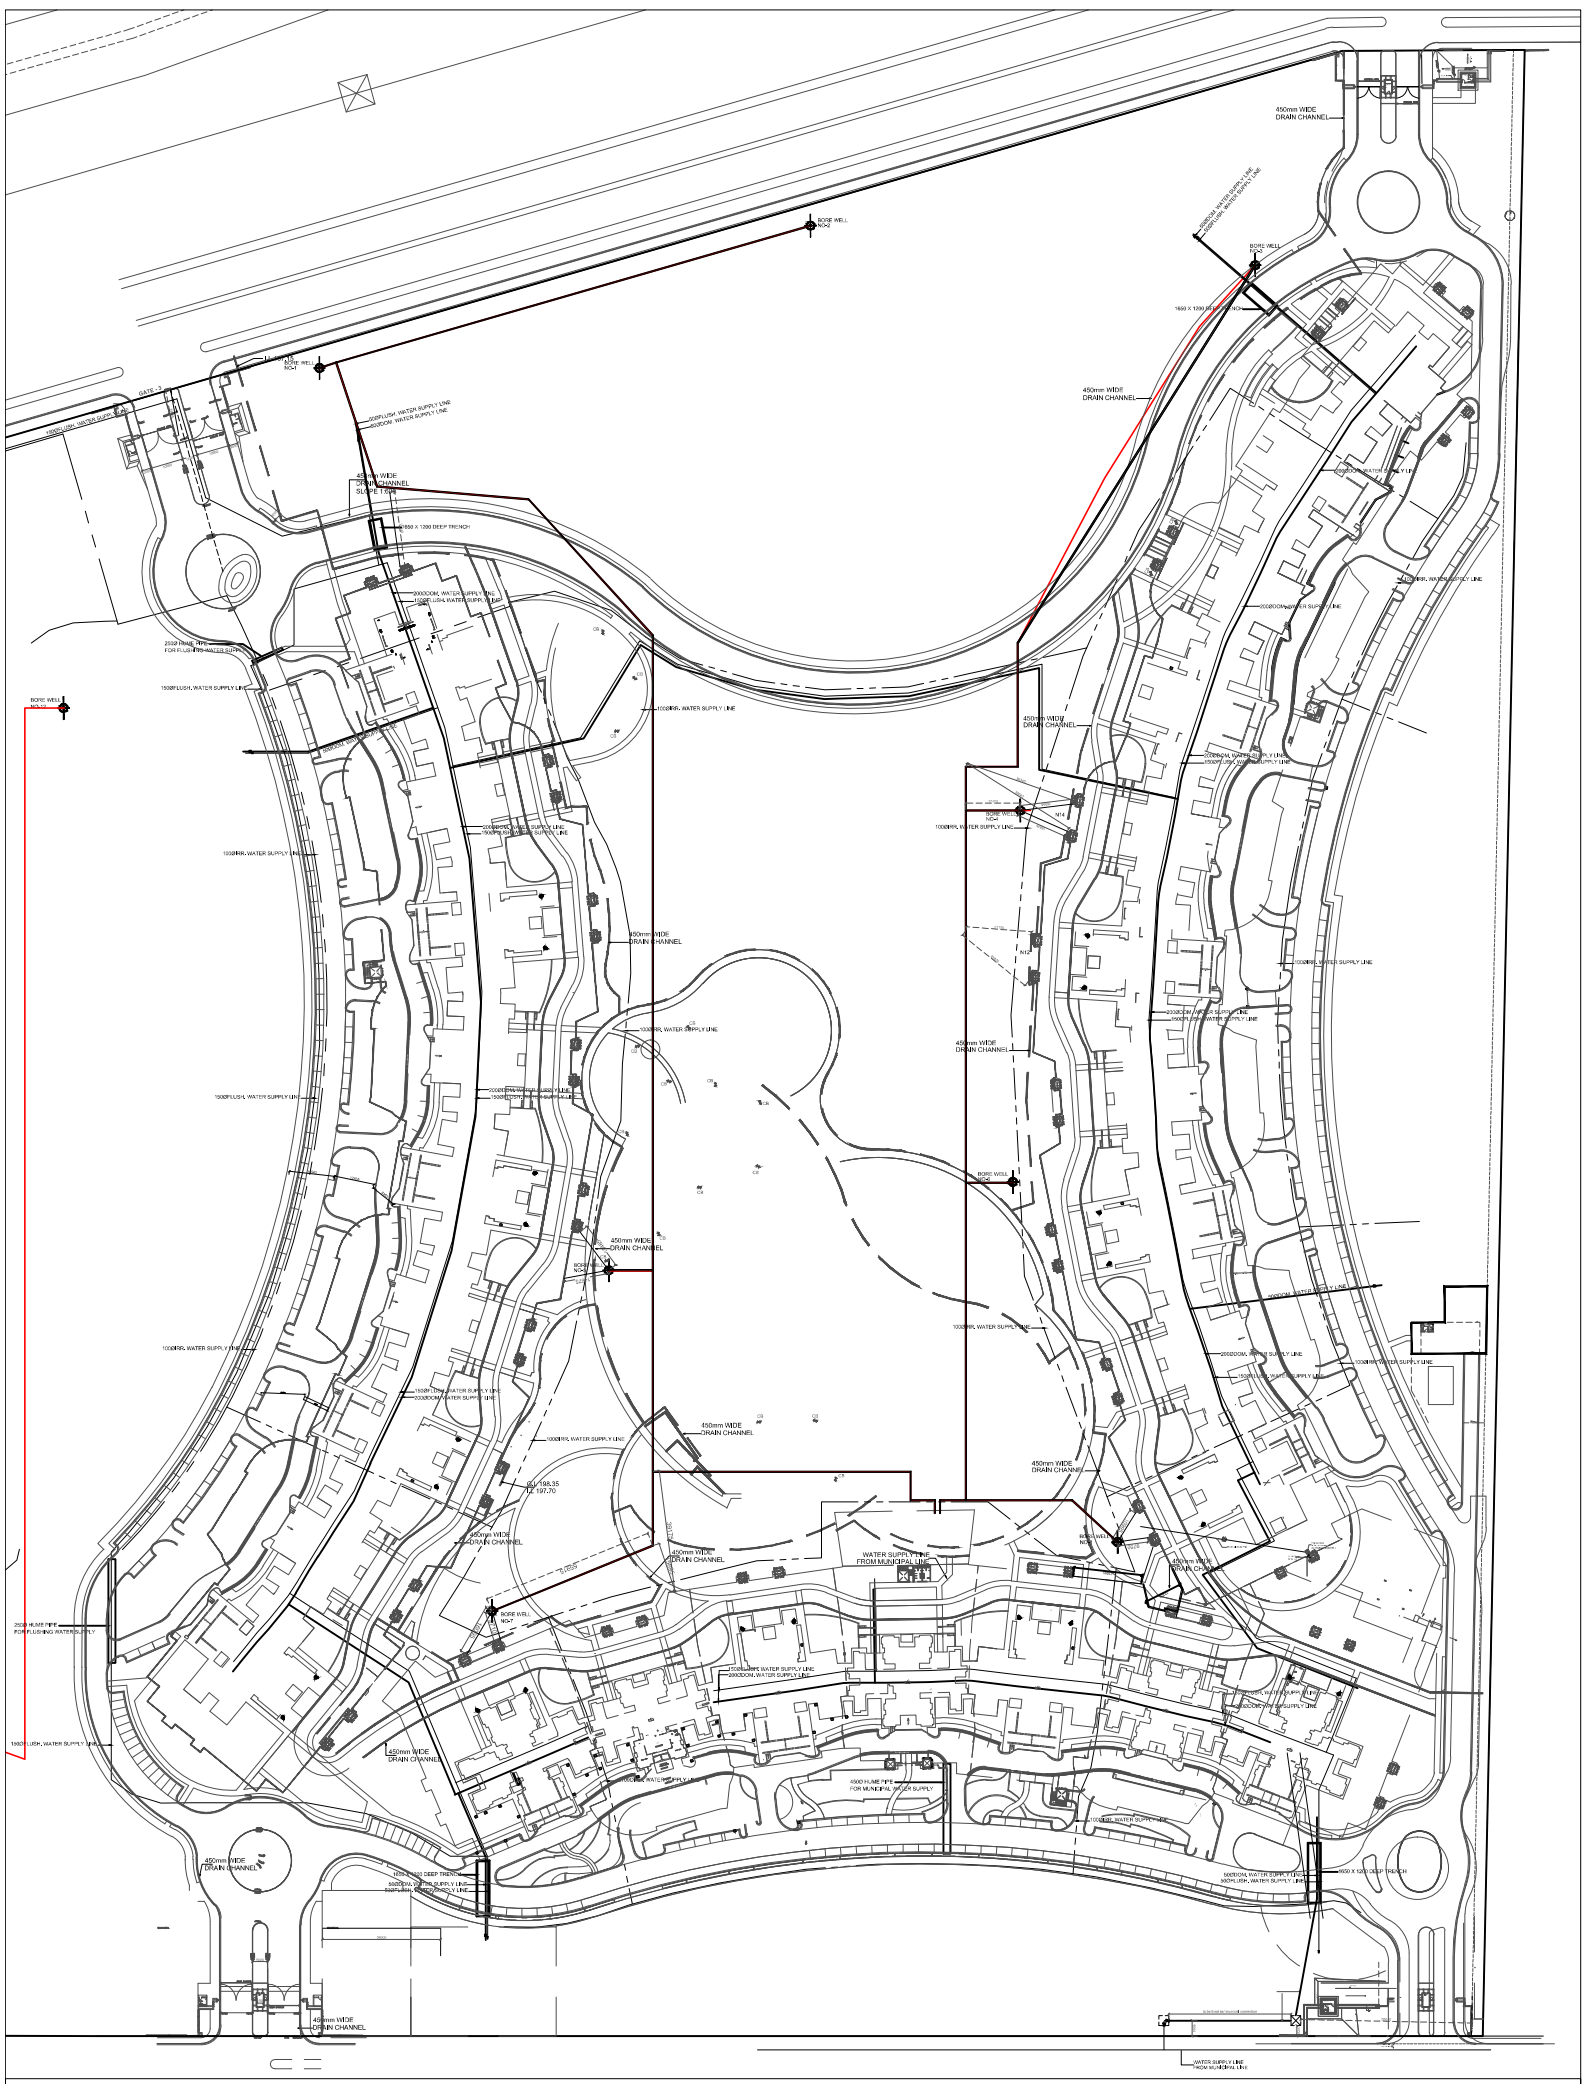

JAYPEE GREENS AMAN
WATER SUPPLY LAYOUT