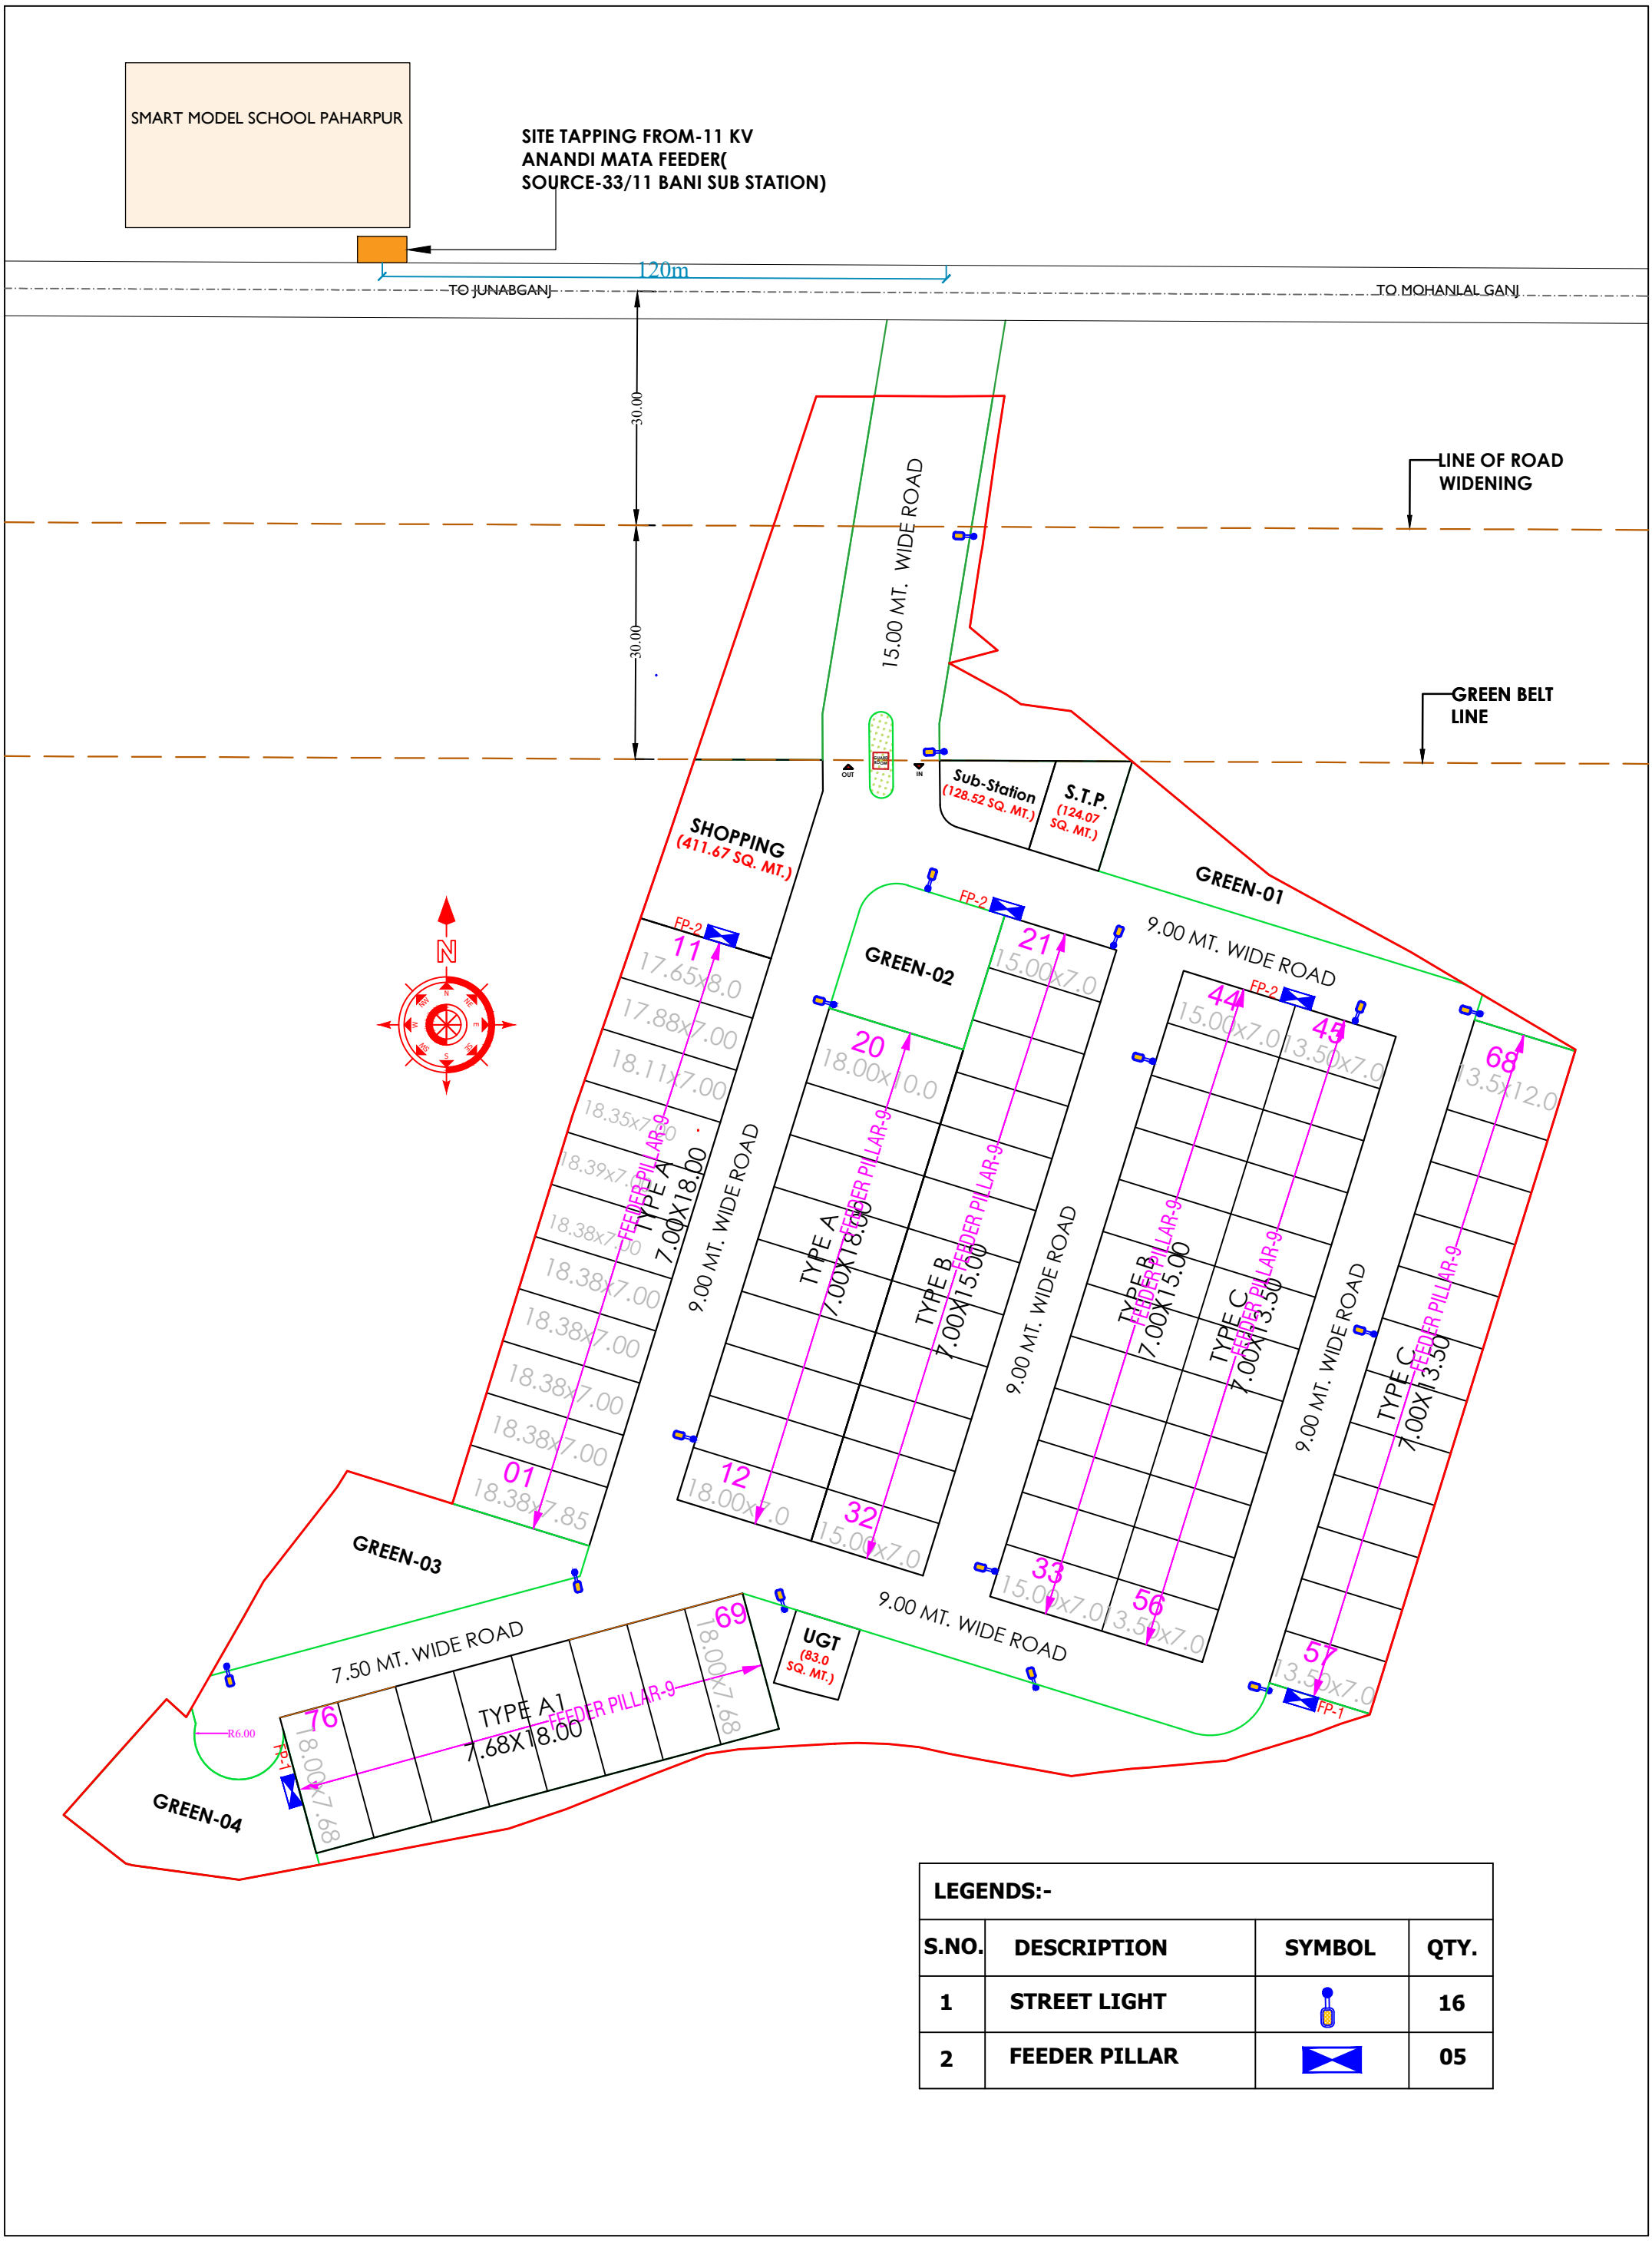

LEGENDS:-			
S.NO.	DESCRIPTION	SYMBOL	QTY.
1	STREET LIGHT		16
2	FEEDER PILLAR		05

FOR APPROVAL ONLY

PROJECT:	TITLE:	NORTH:	DEVELOPER/PROMOTER:	ARCHITECT:
PROPOSED MINI TOWNSHIP AT VILLAGE-PAHARPUR,PARGANA-BIJNORE, TEHSIL-SAROJINI NAGAR,LUCKNOW	EXTERNAL ELECTRICAL LAYOUT		SAI BUILDERS Authorized Signatory SAI BUILDERS	AR. SANJAY KR. GUPTA espaces
NOTES: · PROFILE AND LAND OWNERSHIP DETAILS HAVE BEEN PROVIDED & VERIFIED BY THE DEVELOPER. · THIS DRAWING IS VALID ONLY IF SIGNED BY THE DEVELOPER. · SIZRA PLAN DETAILS & LAND AREA CHART IS BEING VERIFIED BY THE DEVELOPER FOR IT'S ACCURACY. ARCHITECT IS NOT RESPONSIBLE FOR THE SAME.	DRG.NO. Services/04	DATE: 19.01.2026		