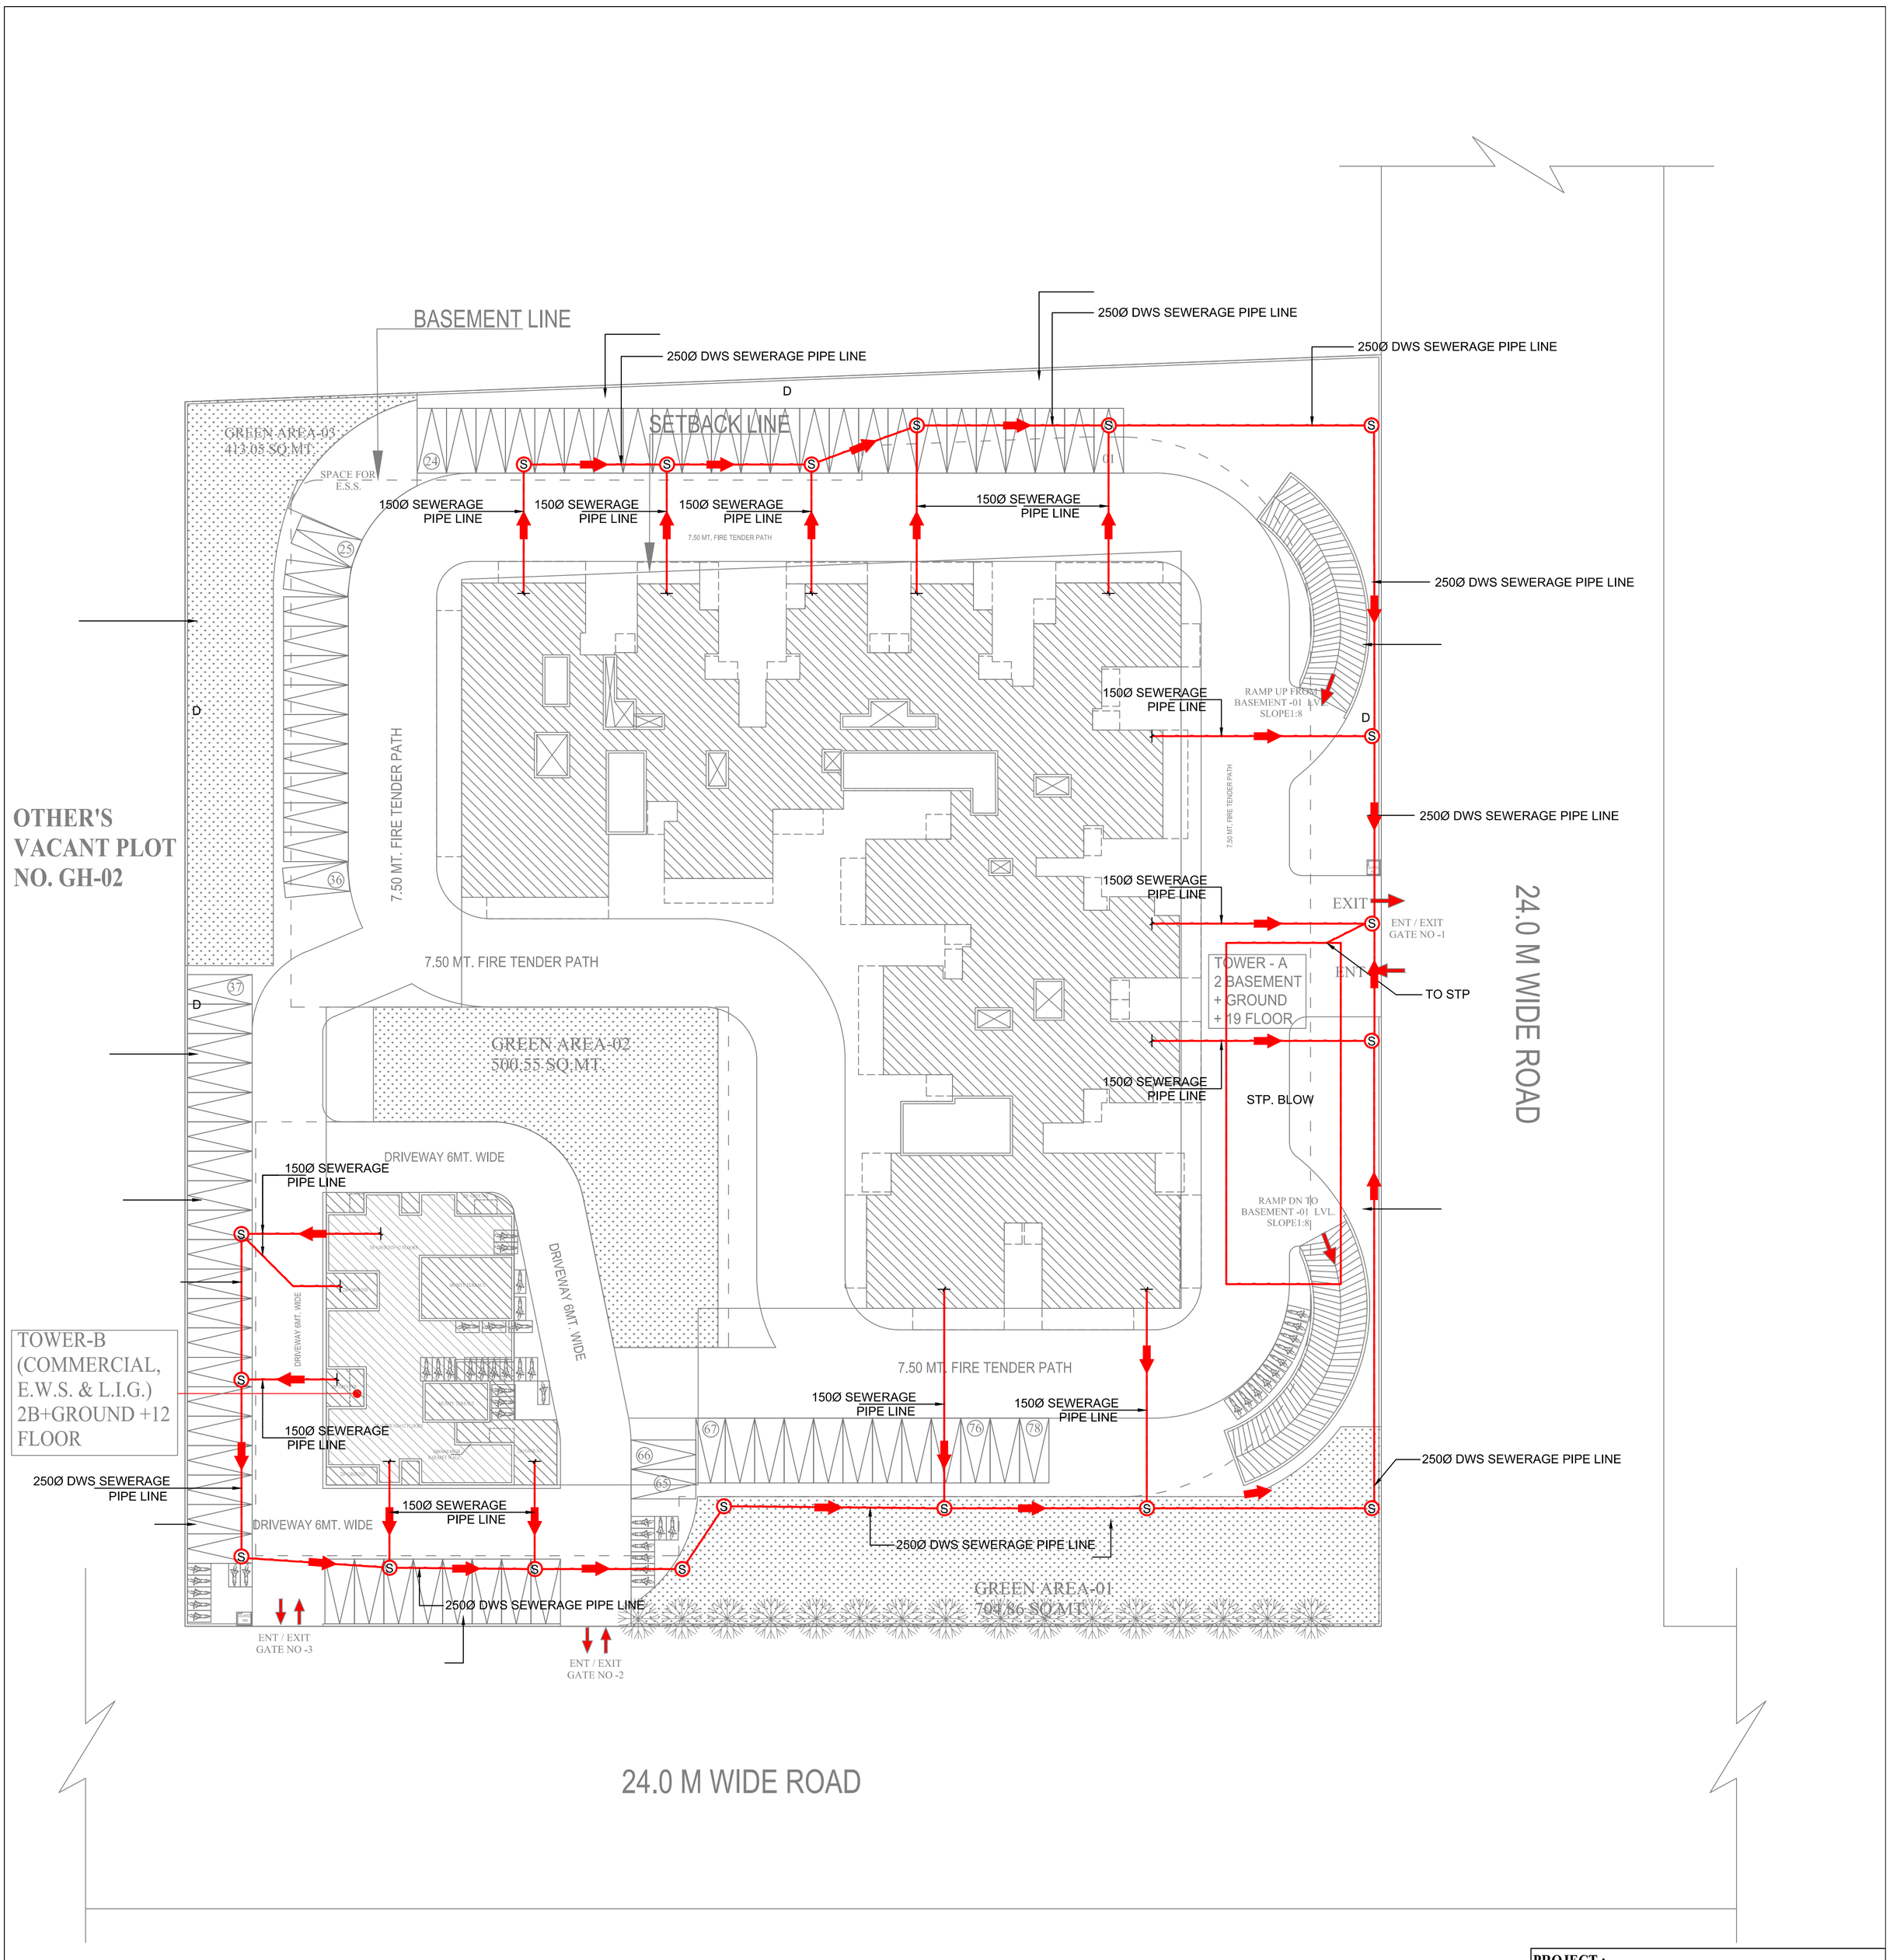

SEWERAGE LEGEND :		
S. No.	SYMBOL	D E S C R I P T I O N
1.		600X600 MM SEWERAGE MANHOLE
2.		DRAINAGE MANHOLE DIA AS/SCHEDULE
3.		SEWERAGE LINE

SCHEDULE OF SEWERAGE MANHOLE:-			
S. No.	SYMBOL	D E S C R I P T I O N	DEPTH (MM)
1.	A	910mm DIA	600 TO 1650
2.	B	1220mm DIA	1651 TO 2300
3.	C	1520mm DIA	2301 TO 9000

PROJECT :-

PROPOSED RESIDENTIAL COMPLEX
AT GH-03, SECTOR-06, ADITYA WORLD CITY,
SHAHPUR BAMHETTA, GHAZIABAD (U.P)

BUILDERS & PROMOTERS :-

M/S DIVYANSH & UPPAL LLP

DRAWING TITLE :-

SEWERAGE WASTE PLUMBING SITE PLAN

ARCHITECTS :
Space Designers International
B-34,Sector-67, NOIDA-201301
PH :91-9711633717,18,19,20
e-mail : spacesdi@gmail.com, www.spacedi.com

DRAWN BY :-	CHECKED BY :-	SCALE :-	DATE :-
KARAN	P.K.S.	1:300	16.02.2024

Service Consultant
PKV Consulting Engineers (P) Ltd.
C-815, DDA Flats, Loni Road, Delhi -110093
TELEFAX - 011-22816297
E-mail:- pramod@pkv.co.in
info@pkv.co.in

OWNER'S SIGNATURE

ARCHITECT'S SIGNATURE

DRG. No. :-01