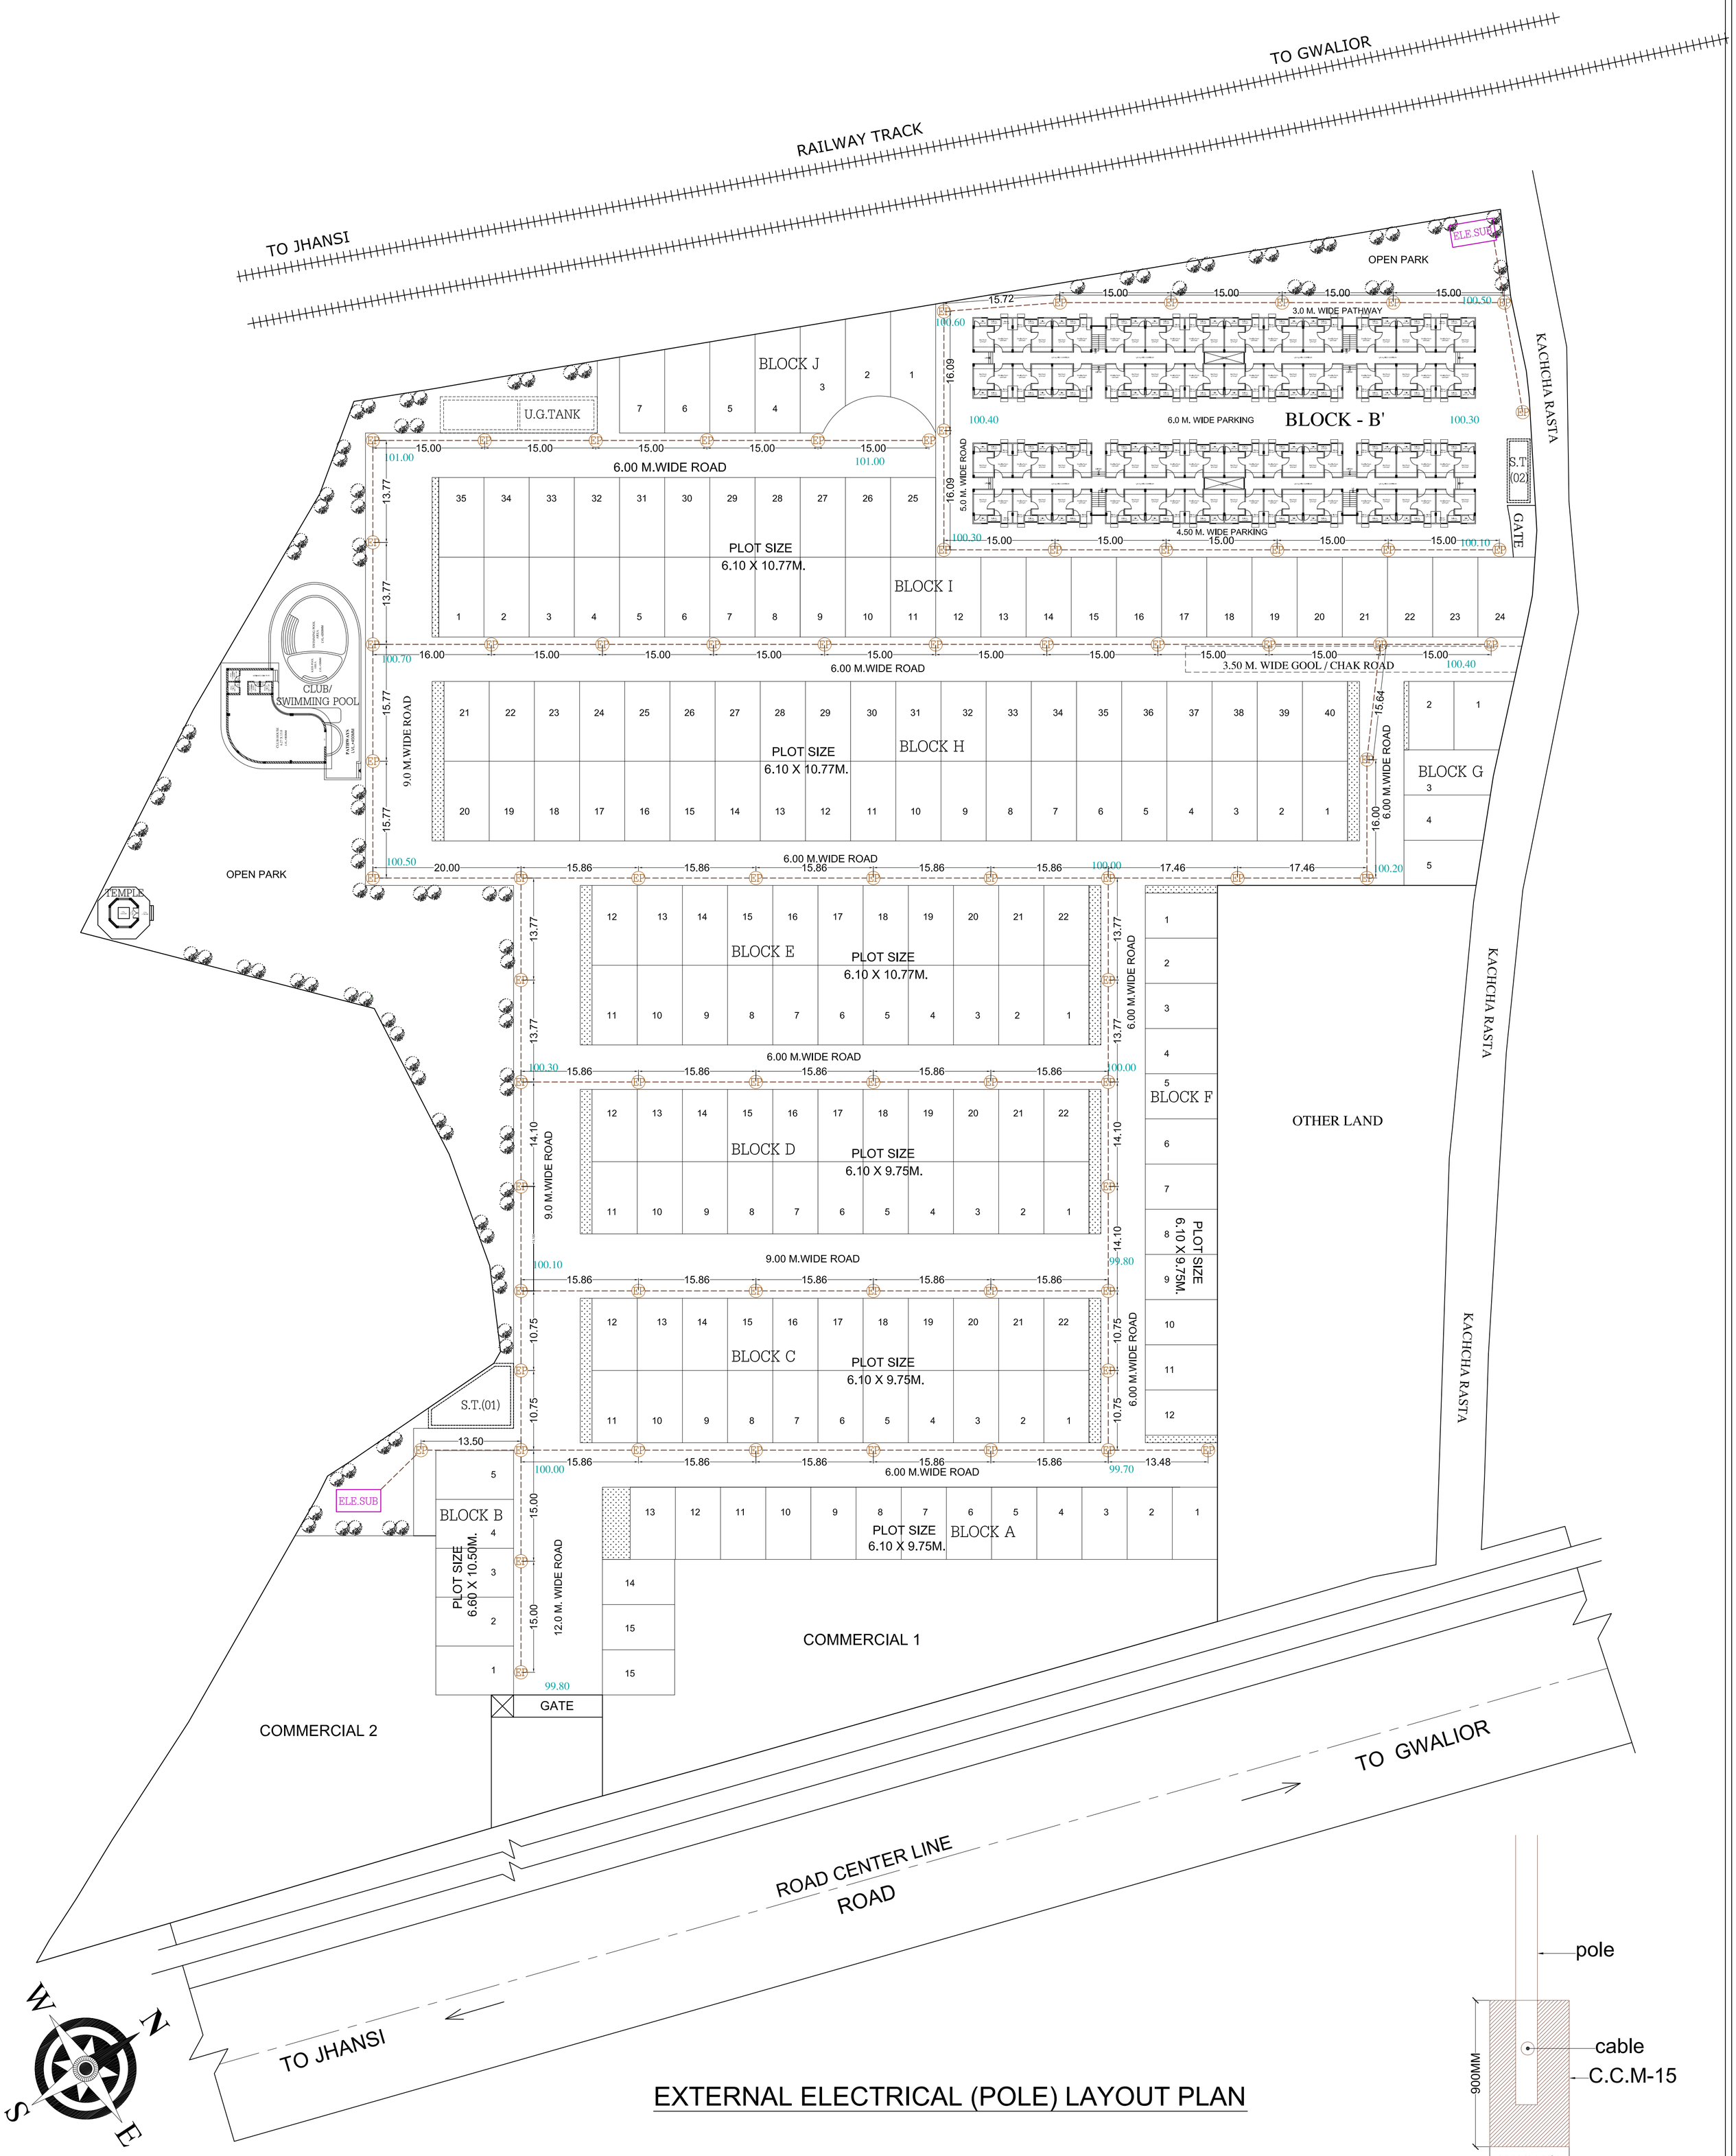

EXTERNAL ELECTRICAL (POLE) LAYOUT PLAN

EP-15.24 C/C OR as/site at end

CLIENT:-	PROJECT TITLE:-	REVISION:-			A.k pathak & associates	SHEET TITLE:-			
	R.S.CITY 2 SITE 1	REV.NO.	DATE	DESCRIPTION	ARCHITECTS, INTERIOR, STRUCTURAL DESIGNERS & VALUERS. VIJYA LAXMI GANDHI ROAD GWALIOR {M.P.} PH. 2230040,2340875,{MOBILE} 9425110231	EXTERNAL ELECTRICAL (POLE) LAYOUT PLAN			
		R1	17.12.2020	REVISED PLANING	I.I.A. NO. A18029 CHARTERED VALUER NO. CAT-I-F-5301 C.O.A. NO. CA/2008/42515	DRG. NO. SD-01	DRAWN BY JAVED	CHK. BY ER.VINOD SHARMA	REV. NO. R1
							SCALE:- N. T. S.	DATE:- 21.06.2019	