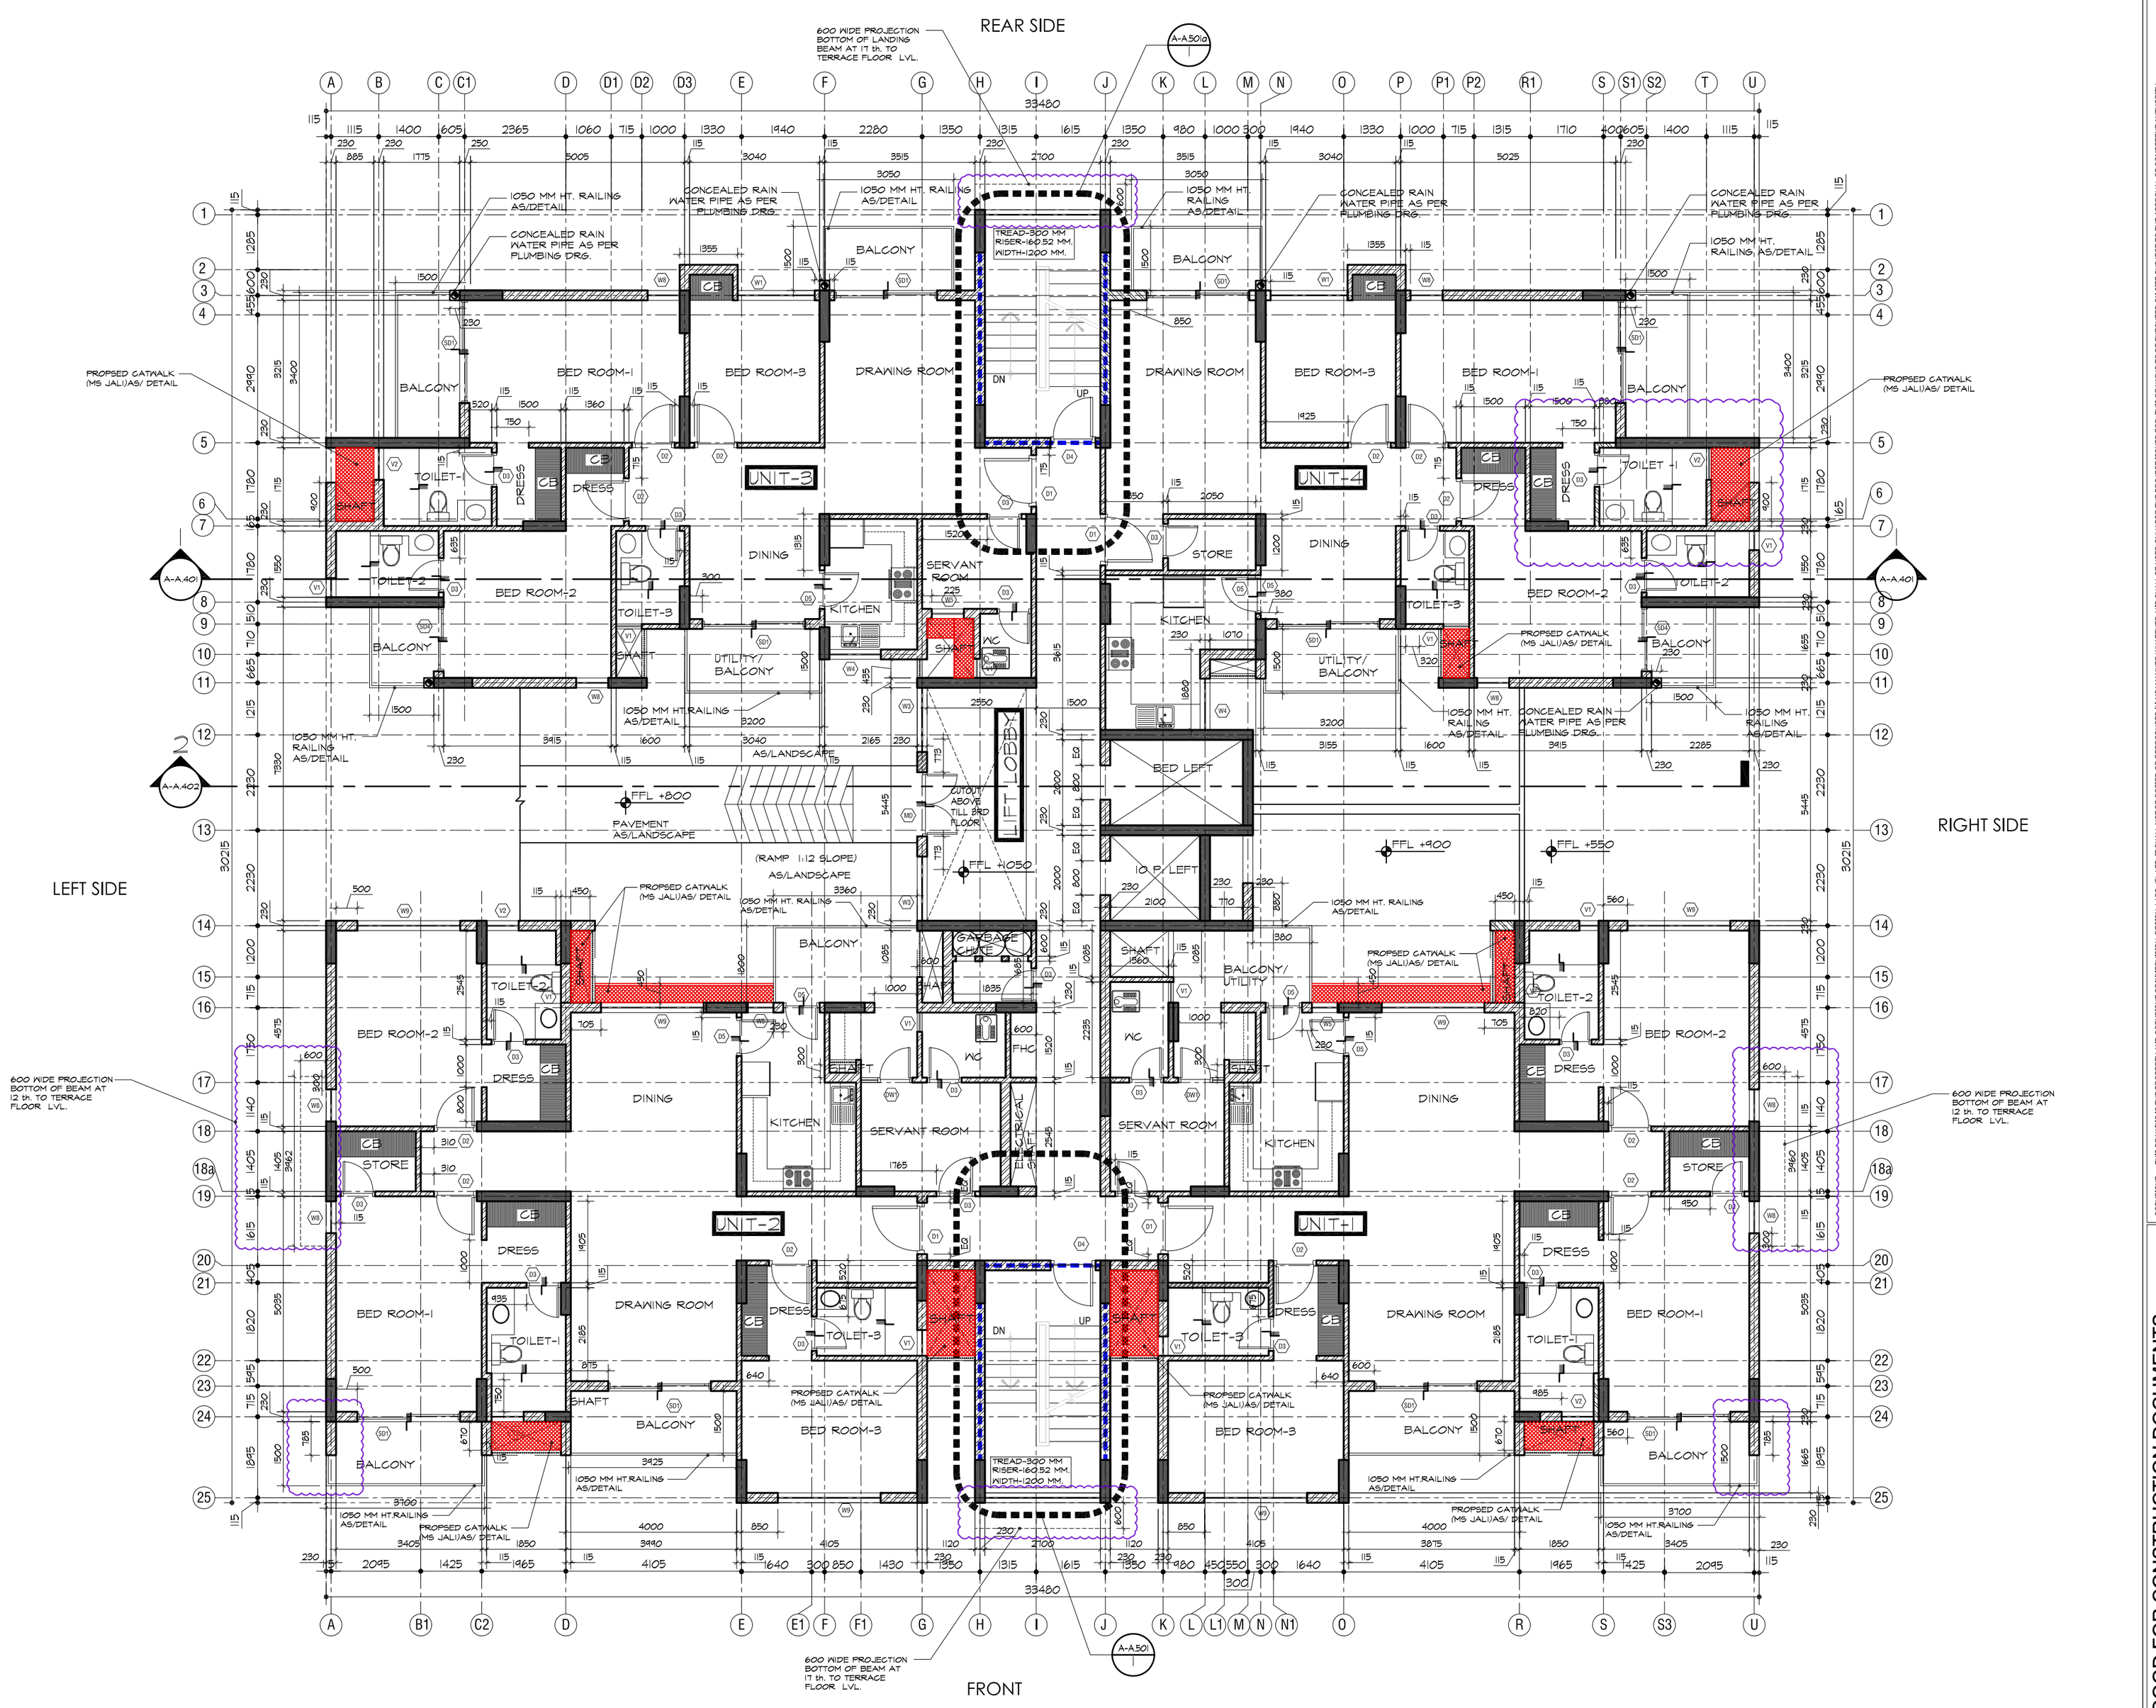


1 GROUND FLOOR
SCALE = 1:100

KEY PLAN:

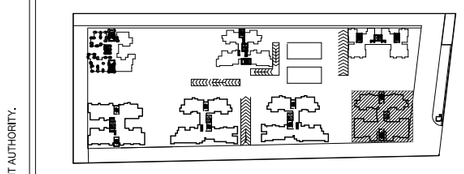

GENERAL NOTES:

- *. ALL DIMENSIONS ARE IN MILIMETERS.
- *. ALL PRVIOUS DRGS. SHOULD BE DISCARDED.
- *.LARGE SCALE DRGS. WILL SUPERCEDE SMALL SCALE DRAWING
- *. DO NOT SCALE THE DRGS. ALL WRITTEN DIMENSIONS TO BE FOLLOWED.
- *. COLUMN OFFSET FROM SIDE ON ANY AXIS SHALL BE TAKEN AS 115 MM THE SHORTER SIDE UNLESS OTHERWISE STATED.
- *. THIS DRAWING SHALL BE READ IN CONJUNCTION WITH DETAILS, LARGE SCALE DRAWINGS, STRUCTURAL, MECHANICAL ELECTRICAL, PLUMBING AND OTHER RELEVANT DRAWINGS.
- *. FOR LAYOUT, ARCHITERURAL DRAWING'S WILL PREVEAL OVER SERVICE'S DRAWING'S.
- *. REFER STURCTURAL DRAWING FOR SIZES & OTHER DETAIL'S OF STURCTURAL MEMBER'S.
- *. DISCREPANCIES IF ANY SHOULD BE BROUGHT TO THE NOTICE OF THE ARCHITECT BEFORE THE EXECUTION OF WORK.
- *. DETAIL DRAWINGS SHALL SUPERSEDE SMALLER SCALE DAWINGS.
- *. CONTRACTOR TO CHECK & VERIFY ALL DIMENSIONS BEFORE EXECUTION OF THE WORK.
- *. ALL LEVELS ARE FINISHED FLOOR LVL.
- *. SLAB OF TOILETS, KITCHEN AND BALCONY SHALL BE SUNK BY 30 MM. UNLESS OTHERWISE MENTIONED.
- *. FINISHED FLOORS OF TOILETS, KITCHEN AND BALCONY WILL HAVE A DROP OF 12MM. UNLESS OTHERWISE MENTIONED.
- *. 90 MINUTE FIRE RATED WALL

SCHEDULE OF OPENINGS

| TYPE | SIZE | SILL LEVEL | LINTEL LEVEL | TYPE | SIZE | SILL LEVEL | LINTEL LEVEL |
|---|---|---|---|---|---|---|---|
| MD | 1500 x 2600 | 00 | 2600 | W7 | 900 x 1700 | 900 | 2600 |
| D1 | 1200 x 2050 | 00 | 2050 | W8 | 750 x 2450 | 150 | 2600 |
| D2 | 1000 x 2050 | 00 | 2050 | W9 | 2400 x 2450 | 150 | 2600 |
| D3 | 800 x 2050 | 00 | 2050 | W10 | 1000 x 2450 | 150 | 2600 |
| D4 | 1050 x 2050 | 00 | 2050 | W11 | 1500 x 2450 | 150 | 2600 |
| D5 | 900 x 2050 | 00 | 2050 | W12 | 450 x 1700 | 900 | 2600 |
| SD1 | 2400 x 2600 | 00 | 2600 | W13 | 1920 x 2450 | 150 | 2600 |
| SD2 | 2100 x 2600 | 00 | 2600 | W14 | 815 x 550 | 2050 | 2600 |
| SD3 | 1800 x 2600 | 00 | 2600 | V1 | 600 x 1100 | 1200 | 2300 |
| SD4 | 1500 x 2600 | 00 | 2600 | V2 | 750 x 1100 | 1200 | 2300 |
| DW1 | 1200 x 2450 | 150 | 2600 | SD5 (E-3) | 900 x 2050 | 00 | 2050 |
| W1 | 1800 x 2450 | 150 | 2600 | DW2 (E-3) | 1800 x 1700 | 900 | 2600 |
| W2 | 1800 x 1700 | 900 | 2600 | W15 (E-3) | 1000 x 1950 | 100 | 2050 |
| W3 | 1500 x 2450 | 150 | 2600 | | | | |
| W4 | 1200 x 1700 | 900 | 2600 | | | | |
| W5 | 600 x 2450 | 150 | 2600 | | | | |

PROJECT:

# AVS ORCHARD HOUSING
## PLOT NO-3C AT SECTOR-77, NOIDA (UP)

CONSULTANT: STRUCTURE
ABL STRUCTURE CONSULTANTS PVT. LTD.
New Delhi-110085
91-98110 38352

CONSULTANT: ELECTRICAL
GIAN CONSULANCY
1352-I, Street 13, Opposite Indian Oil Building,
Govindpuri, Kalkaji, New Delhi-19

CONSULTANT: PLUMBING
PEE CONSULTANTS
815-C,DDA Flats, East of Loni Road,
Shadra Delhi-110093
Mo. +9999750008

CONSULTANT: ARCHITECT
INNERVISION DESIGN LABS (P) LTD
B-140, BASEMENT, SECTOR-63, NOIDA 201301
P : +91 120 2406461/62/63/64
F : +91 120 4115600
Website: www.idl.in

CLIENT: **AVP BUILDTECH PVT. LTD.**
B-47, SECTOR- 51, NOIDA

ARCHITECT'S SIGNATURE | CLIENT'S SIGNATURE

| NO. | DATE | |
|---|---|---|
| 6 | 10.05.2013 | EMAIL BY CLIENT |
| 4 | 04.08.2012 | DRAWING COPY (3PC) BY SITE |
| 3 | 21.05.2012 | DRAWING COPY (3PC) BY SITE |

DRAWING ISSUE DATE 21.may.2012

| NO. | DATE | ITEM |
|---|---|---|
| 5 | 27.06.2013 | 4 SIDE 600 WIDE PROJECTION FOR ELEVATION PROPSED |
| 5 | 20.06.2013 | REVISED ALL SHAFT CUTOUT |
| 4 | 12.08.2012 | REVISED UNIT-3 & UNIT-4 DRESS & TOILET-1 |
| 3 | 15.03.2012 | ADD BALCONY OF UNIT-1,UNIT-2,UNIT-3 & UNIT-4 |
| 2 | 21.02.2012 | REVISE KITCHEN AREA BACONY & DOOR WINDOW |
| 1 | 14.11.2011 | REVISE LAYOUT |

REVISIONS

DRAWING TITLE: GROUND FLOOR PLAN — SHEET A2

DRAWING STATUS: WORKING DRAWING — BLOCK A

| | | |
|---|---|---|
| SCALE: | 1:100 | REVISION 05 |
| DATE: | 05, MARCH, 2010 | |
| DRAWN BY: | ---------- | |
| CHECKED BY: | ---------- | |
| DWG. NO: | AVS-A-A.101 | |

GOOD FOR CONSTRUCTION DOCUMENTS :

COPYRIGHT: THIS DRAWING IS THE PROPERTY AND COPYRIGHT OF INNERVISION DESIGN LABS (P) LTD. IT SHALL NOT BE COPIED OR REPRODUCED IN ANY MANNER WHATEVER AND SHALL BE USED ONLY FOR THE PROJECT ISSUED FOR. THIS DRAWING TO BE EXECUTED ON SITE SUBJECT TO THE APPROVAL OF COMPETENT AUTHORITY.