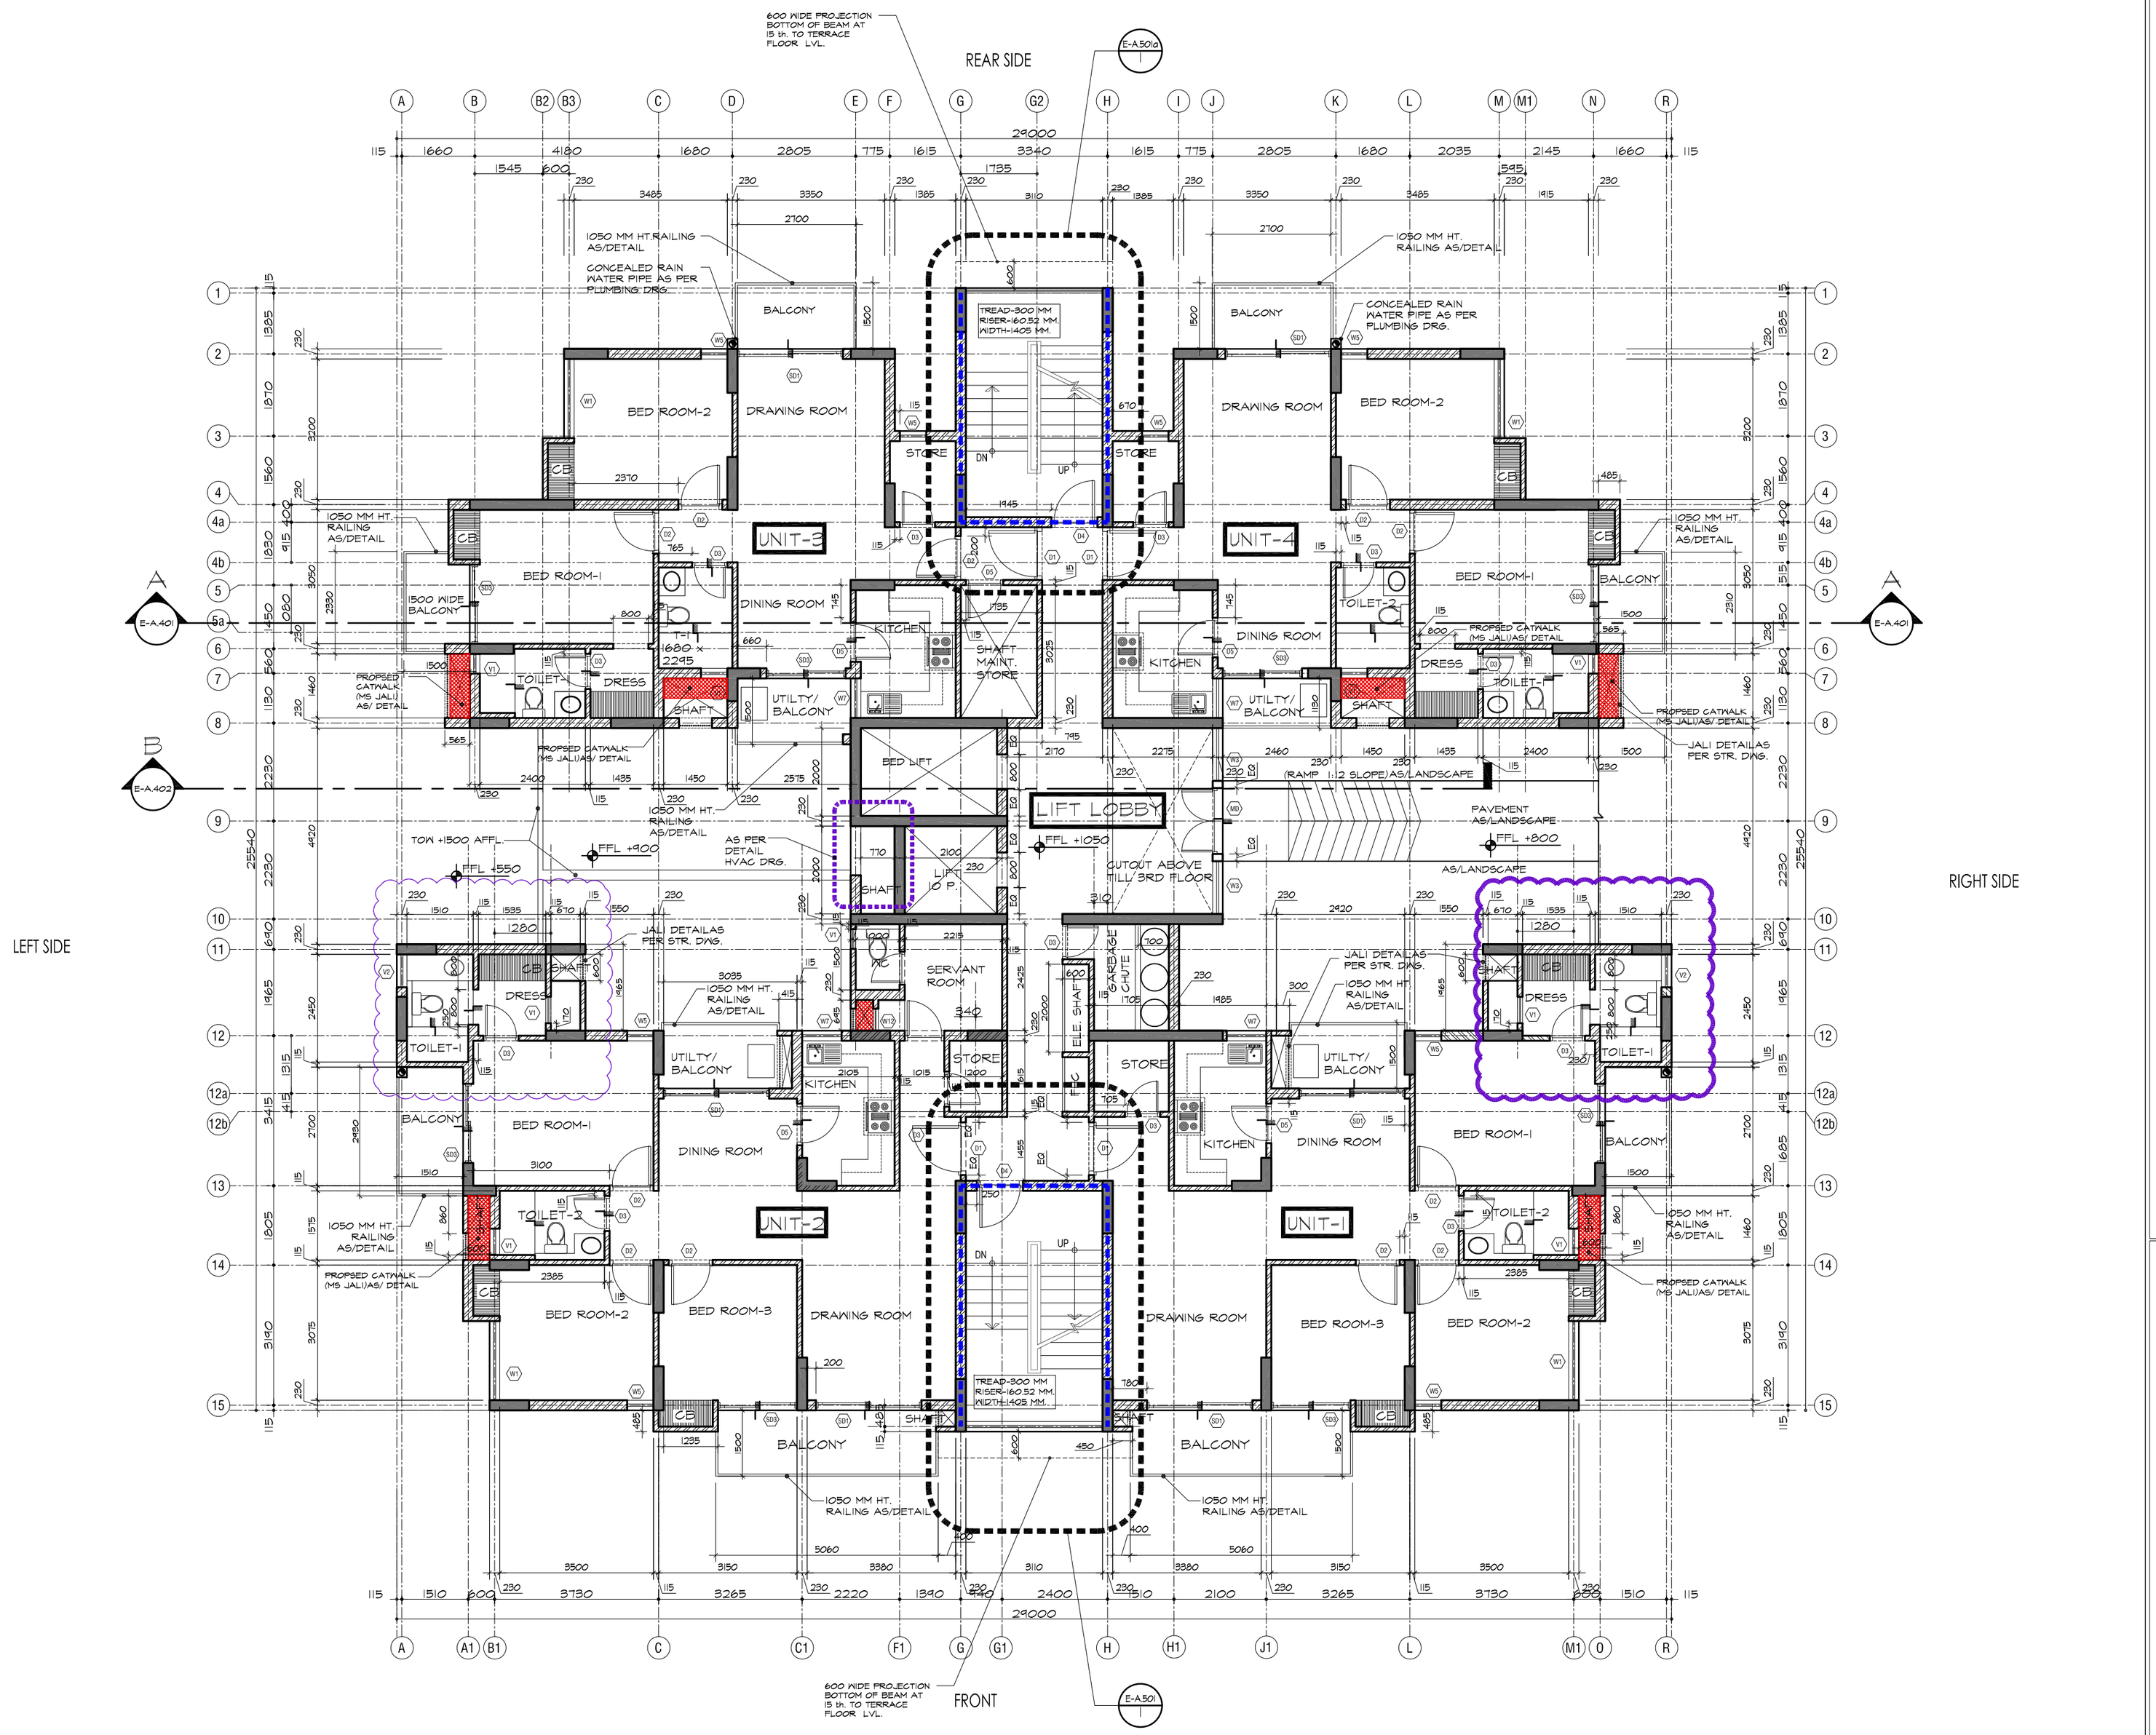

GROUND FLOOR
SCALE : 1:100

KEY PLAN:

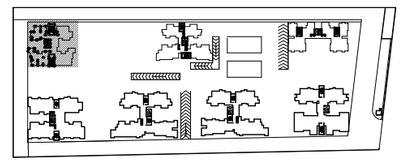

GENERAL NOTES:

- *. ALL DIMENSIONS ARE IN MILIMETERS.
- *. ALL PRVIOUS DRGS. SHOULD BE DISCARDED.
- *.LARGE SCALE DRGS. WILL SUPERCEDE SMALL SCALE DRAWING
- *. DO NOT SCALE THE DRGS. ALL WRITTEN DIMENSIONS TO BE FOLLOWED.
- *. COLUMN OFFSET FROM SIDE ON ANY AXIS SHALL BE TAKEN AS 115 MM THE SHORTER SIDE UNLESS OTHERWISE STATED.
- *. THIS DRAWING SHALL BE READ IN CONJUNCTION WITH DETAILS, LARGE SCALE DRAWINGS, STRUCTURAL, MECHANICAL ELECTRICAL, PLUMBING AND OTHER RELEVANT DRAWINGS.
- *. FOR LAYOUT, ARCHITERURAL DRAWING'S WILL PREVEAL OVER SERVICE'S DRAWING'S.
- *. REFER STURCTURAL DRAWING FOR SIZES & OTHER DETAIL'S OF STURCTURAL MEMBER'S.
- *. DISCREPANCIES IF ANY SHOULD BE BROUGHT TO THE NOTICE OF THE ARCHITECT BEFORE THE EXECUTION OF WORK.
- *. DETAIL DRAWINGS SHALL SUPERSEDE SMALLER SCALE DAWINGS.
- *. CONTRACTOR TO CHECK & VERIFY ALL DIMENSIONS BEFORE EXECUTION OF THE WORK.
- *. ALL LEVELS ARE FINISHED FLOOR LVL.
- *. SLAB OF TOILETS, KITCHEN AND BALCONY SHALL BE SUNK BY 30 MM. UNLESS OTHERWISE MENTIONED.
- *. FINISHED FLOORS OF TOILETS, KITCHEN AND BALCONY WILL HAVE A DROP OF 12MM. UNLESS OTHERWISE MENTIONED.
- *. 90 MINUTE FIRE RATED WALL

SCHEDULE OF OPENINGS

TYPE	SIZE	SILL LEVEL	LINTEL LEVEL	TYPE	SIZE	SILL LEVEL	LINTEL LEVEL
MD	1500 x 2600	00	2600	W7	900 x 1700	900	2600
D1	1200 x 2050	00	2050	W8	750 x 2450	150	2600
D2	1000 x 2050	00	2050	W9	2400 x 2450	150	2600
D3	800 x 2050	00	2050	W10	1000 x 2450	150	2600
D4	1050 x 2050	00	2050	W11	1500 x 2450	150	2600
D5	900 x 2050	00	2050	W12	450 x 1700	900	2600
SD1	2400 x 2600	00	2600	W13	1920 x 2450	150	2600
SD2	2100 x 2600	00	2600	W14	815 x 550	2050	2600
SD3	1800 x 2600	00	2600	V1	600 x 1100	1200	2300
SD4	1500 x 2600	00	2600	V2	750 x 1100	1200	2300
DW1	1200 x 2450	150	2600	SD5 (E-3)	900 x 2050	00	2050
W1	1800 x 2450	150	2600	DW2 (E-3)	1800 x 1700	900	2600
W2	1800 x 1700	900	2600	W15 (E-3)	1000 x 1950	100	2050
W3	1500 x 2450	150	2600				
W4	1200 x 1700	900	2600				
W5	600 x 2450	150	2600				

PROJECT:

AVS ORCHARD HOUSING
PLOT NO-3C AT SECTOR-77, NOIDA (UP)

CONSULTANT: STRUCTURE

ABL STRUCTURE CONSULTANTS PVT. LTD.

New Delhi-110085
91-98110 38352

CONSULTANT: ELECTRICAL

GIAN CONSULANCY

1352-I, Street 13, Opposite Indian Oil Building,
Govindpuri, Kalkaji, New Delhi-19

CONSULTANT: PLUMBING

PEE CONSULTANTS

815-C,DDA Flats, East of Lorii Road,
Shadhra Delhi-110093
Mo. +9999750008

CONSULTANT: ARCHITECT

INNERVISION DESIGN LABS (P) LTD
B-149, BASEMENT, SECTOR-63, NOIDA 201301
P : +91 120 3408461/62/63/64
F : +91 120 4115600
Website: www.idl.in

CLIENT: **AVP BUILDTECH PVT. LTD.**
B-47, SECTOR- 51, NOIDA

ARCHITECT'S SIGNATURE	CLIENT'S SIGNATURE

NO.	DATE	
8	10.05.2013	EMAIL BY CLIENT
7	14.09.2012	DRAWING COPY (3PC) BY SITE
6	04.08.2012	DRAWING COPY (3PC) BY SITE
5	16.05.2012	DRAWING COPY (5PC) BY SITE

DRAWING ISSUE DATE

NO.	DATE	ITEM
8	20.06.2013	REVISED ALL SHAFT CUTOUT
6	09.10.2012	REVISED UNIT-1 & UNIT-2, DRESS & TOILET-1 AREA.
5	25.08.2012	REVISED UNIT-1 & UNIT-2, DRESS & TOILET-1 AREA.
5	25.08.2012	REVISED UNIT-1,UNIT-1,UNIT-3 & UNIT-4 DRESS & TOILET-1 AREA. REVISED UNIT-1,UNIT-2,UNIT-3 & UNIT-4 DRAWING ROOM BALCONY.
5	14.05.2012	ENTRANCE LOBBY DOOR SHIFTED IN SIDE UNIT-1.
4	15.03.2012	BALCONY EXTENDED. (UNIT-1 & UNIT-2)

REVISIONS

DRAWING TITLE: GROUND FLOOR PLAN		SHEET A2
DRAWING STATUS: WORKING DRAWING		BLOCK E
SCALE:	1:100	REVISION 07
DATE:	05, MARCH, 2010	
DRAWN BY:	----------	
CHECKED BY:	-----	
DWG. NO:	AVS-E-A.101	