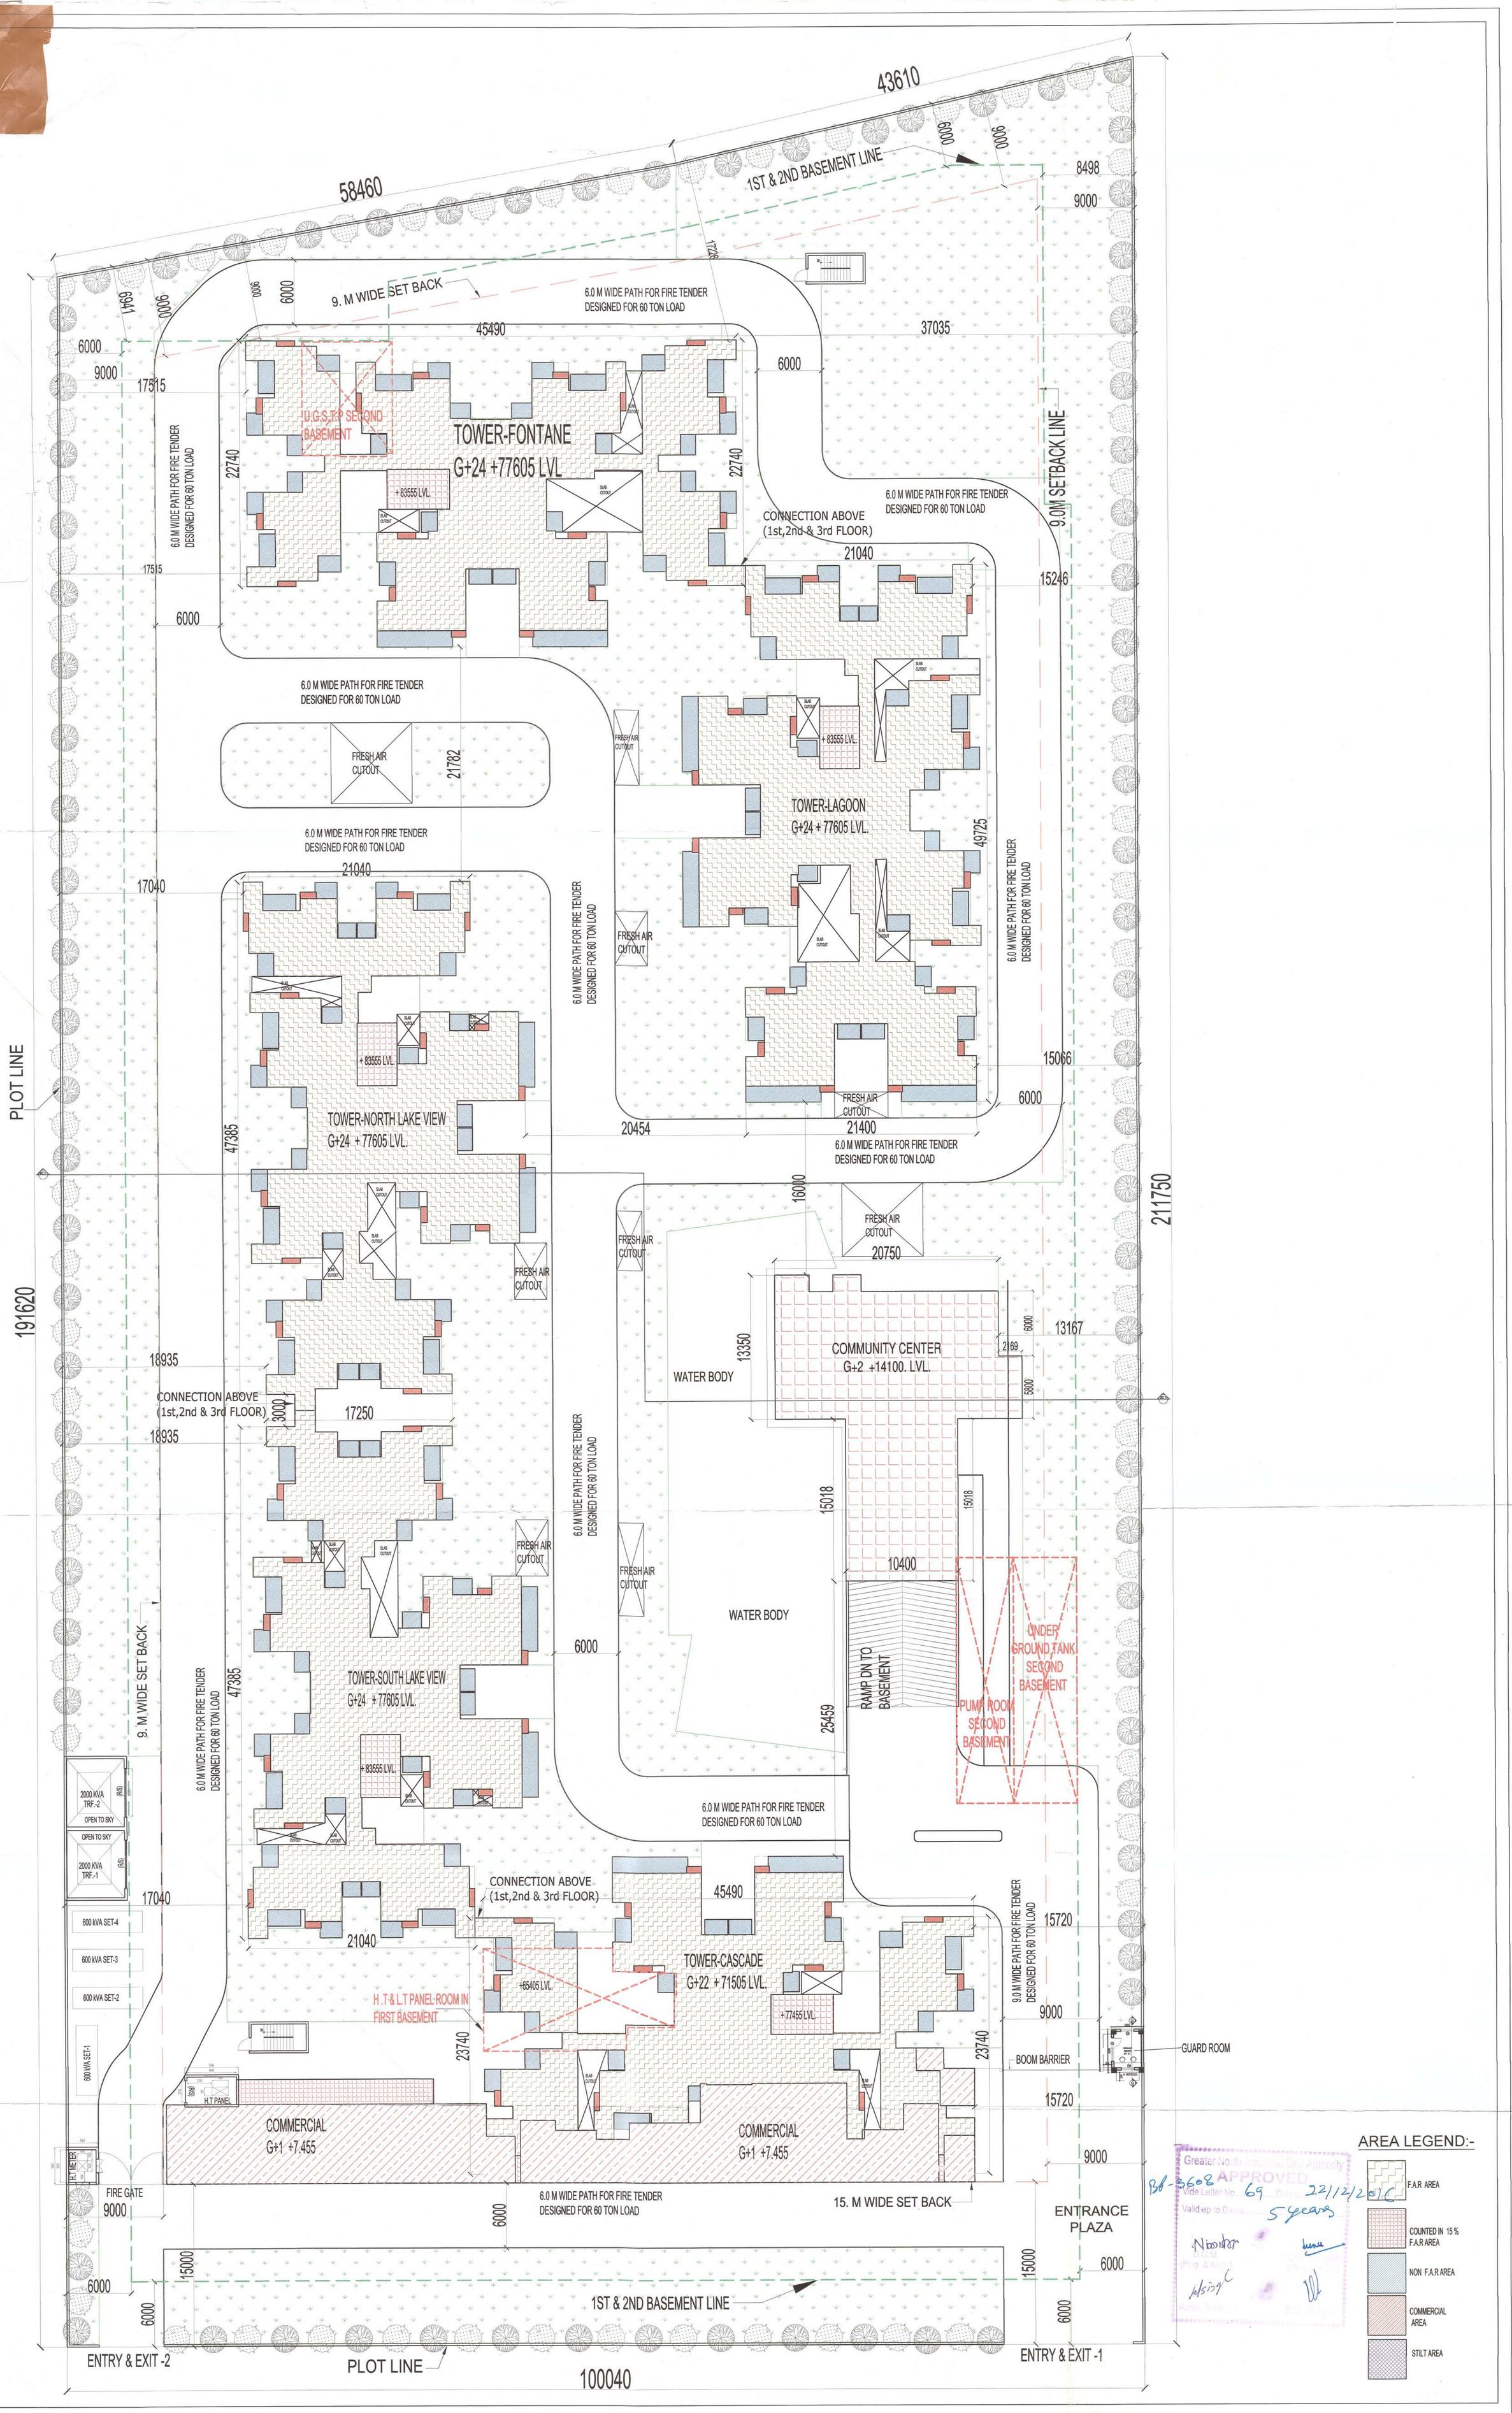

Greater Noida Industrial Dev. Authority
APPROVED
Vide Letter No. 69 Dated 22/12/2016
Valid up to Dated 5 years
Manager
D.G.M.
(Plng. & Arch.)

BP-3608

SHRI RADHA AQUA GARDENS

PROPOSED GROUP HOUSING FOR
M/S DECENT BUILDWELL PVT. LTD.
AT PLOT NO: - GH-05A ,SECTOR- 16B, GREATER NOIDA,(U.P.)

OWNER SIGN

For DECENT BUILDWELL PVT. LTD.
Authorised Signatory

ARCHITECT SIGN

VISHAL SHARMA ARCHITECT

TOWN PLANNER SIGN

OWNER
M/S DECENT BUILDWELL PVT. LTD.

SUBMISSION DRAWING

KEYPLAN

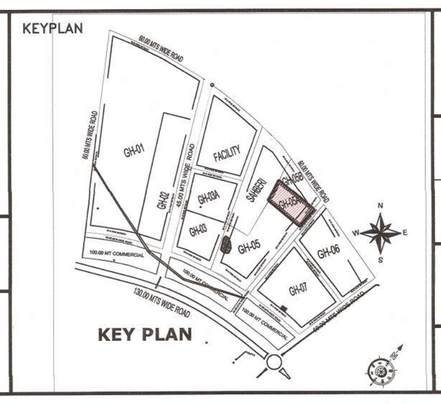

PROJECT
PROPOSED GROUP HOUSING FOR DECENT BUILDWELL PVT. LTD.
AT PLOT NO: - GH-05A ,SECTOR- 16B, GREATER NOIDA,(U.P.)

DATE	PROJECT INCH.	CHECKED BY
07-06-16	AMAR NATH	DEVESH SHAKYA
SCALE	DEALT BY	APPROVED BY
1:250	ABDHESH JHA	VISHAL SHARMA

DRAWING TITLE
SITE PLAN

ARCHITECTS
Confluence
S- 29, GK-2 N.D-48,INDIA
Ph- +91-11-29216006 Ph- +91-11-40564768
ccs@inconfluence.com www.inconfluence.com
Member of IGBC ISO - 9001 : 2000
architecture urban design hospitality interiors

DRAWING NO. S-01
REVISION