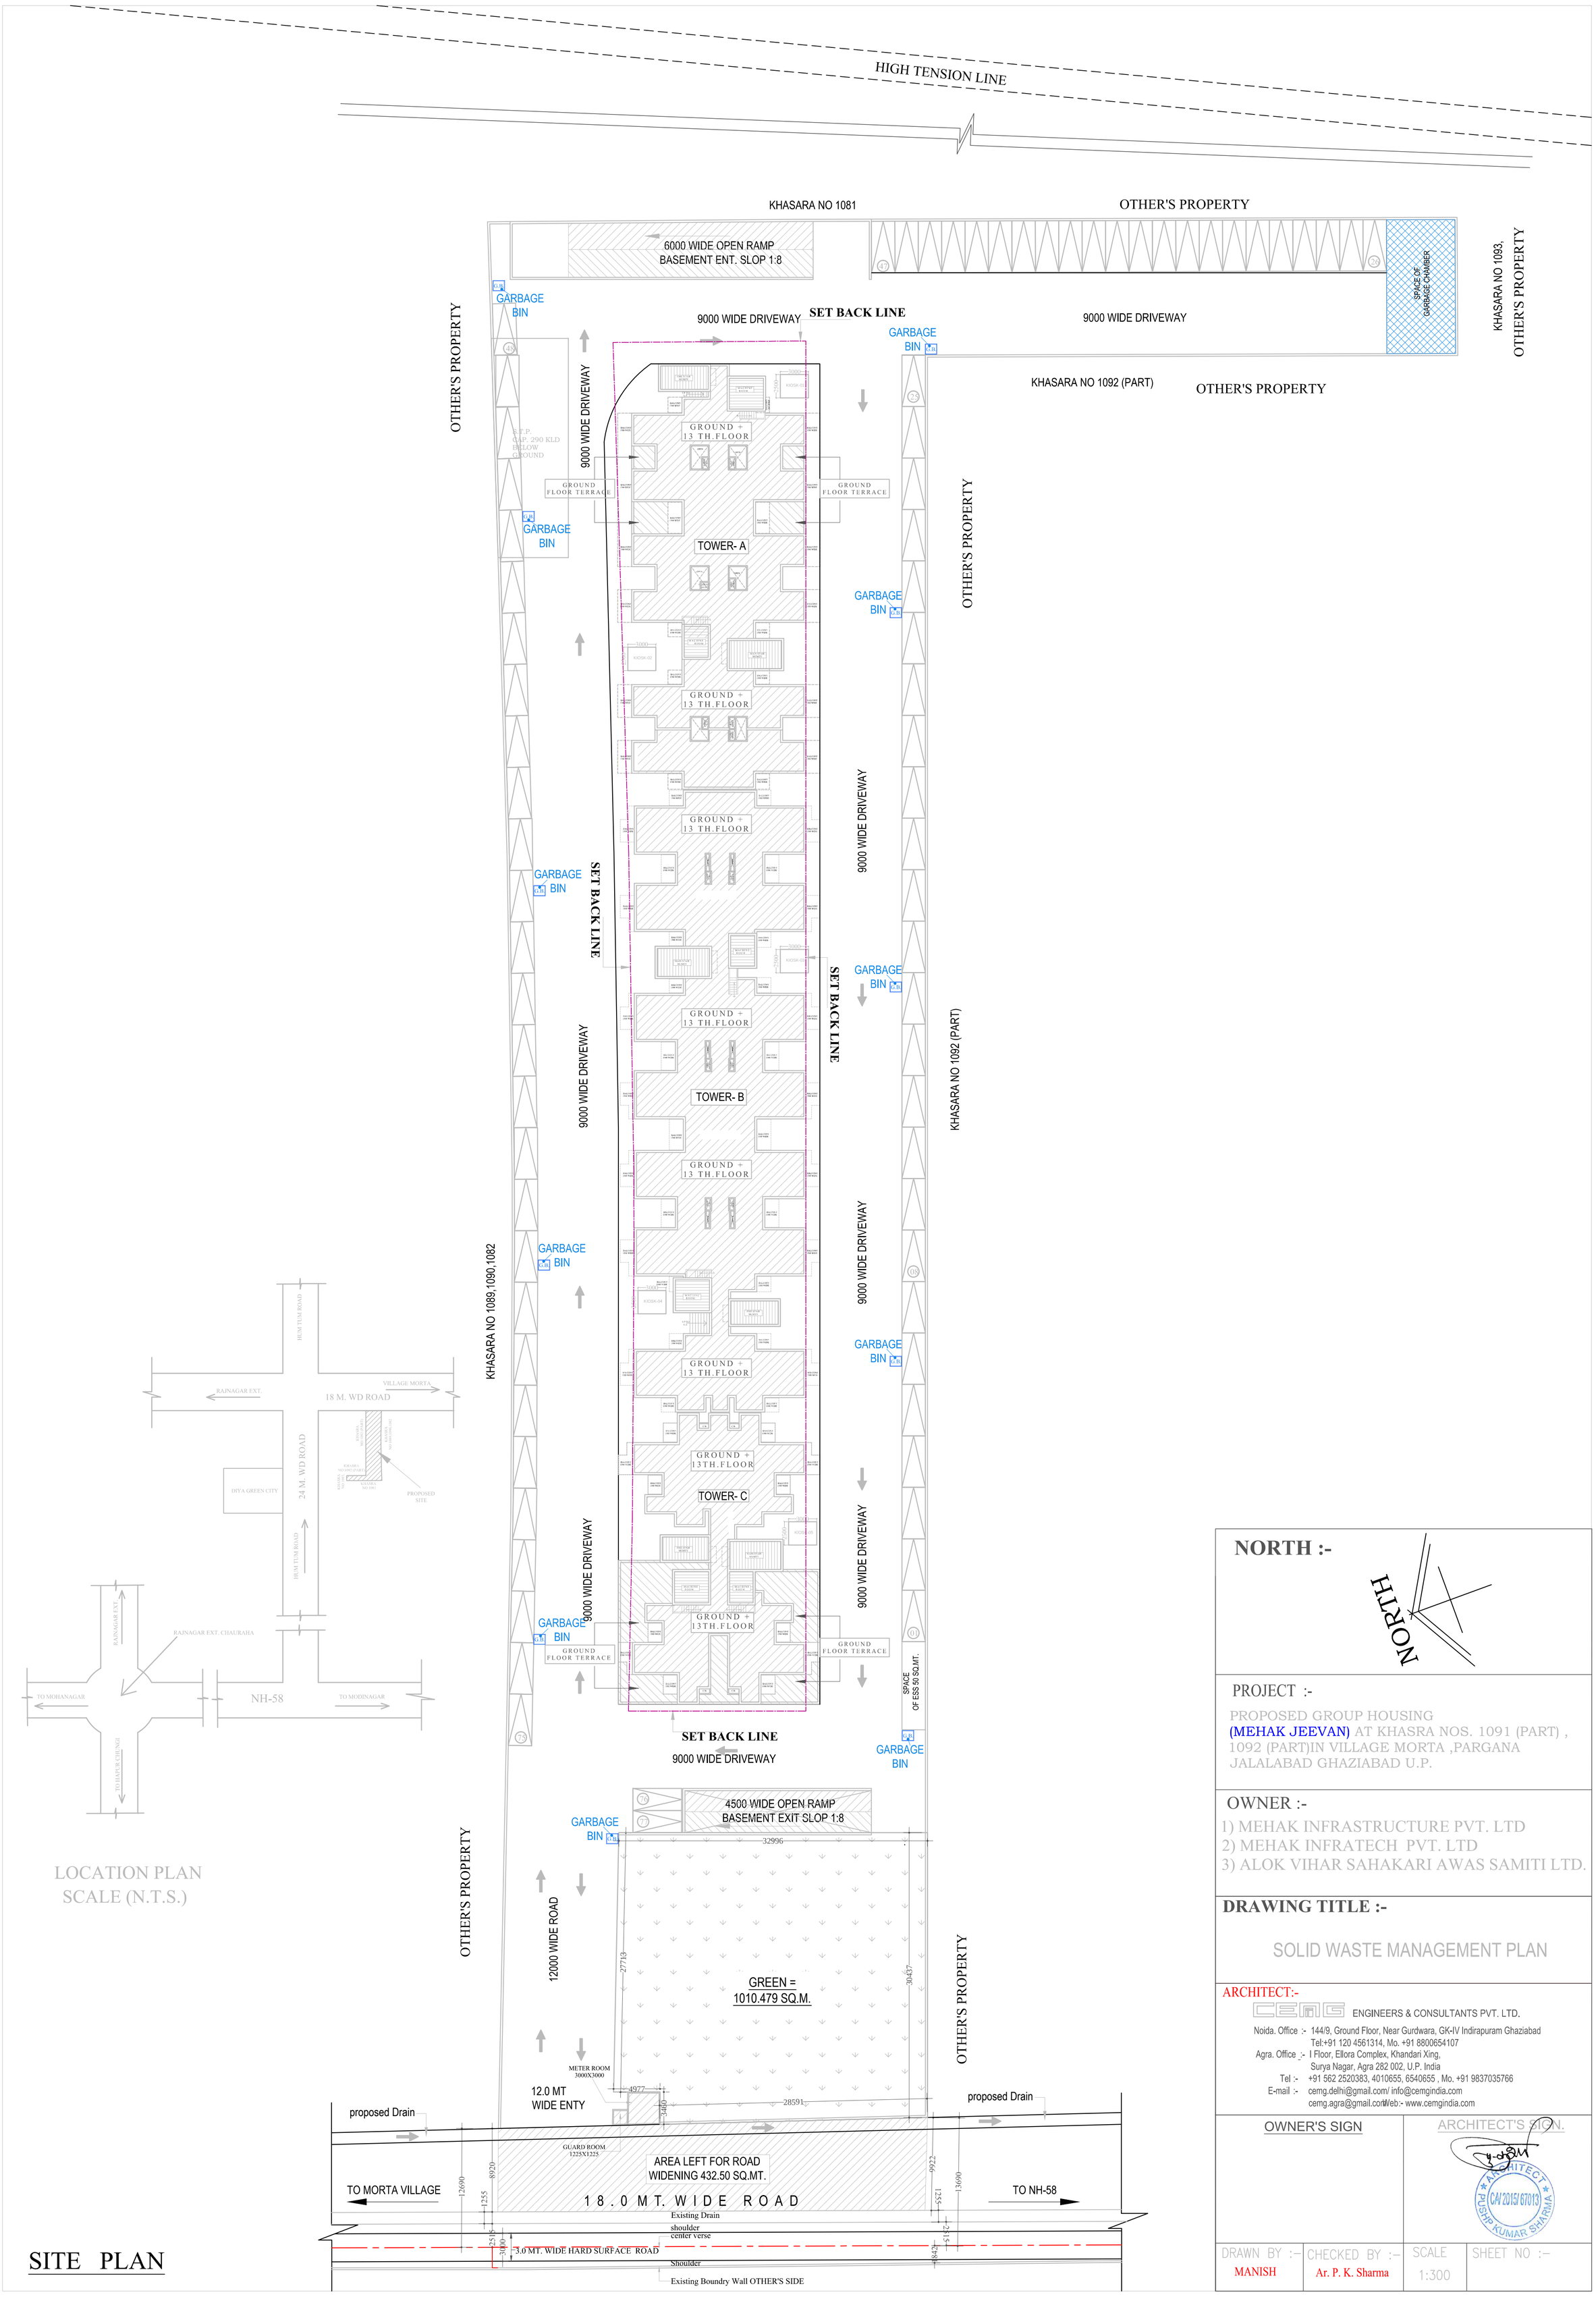
HIGH TENSION LINE
KHASARA NO 1081
OTHER'S PROPERTY
6000 WIDE OPEN RAMP
BASEMENT ENT. SLOP 1:8
SPACE OF GARBAGE CHAMBER
KHASARA NO 1093, OTHER'S PROPERTY
GARBAGE BIN
9000 WIDE DRIVEWAY
SET BACK LINE
KHASARA NO 1092 (PART)
OTHER'S PROPERTY
S.T.P. CAP. 290 KLD BELOW GROUND
GROUND FLOOR TERRACE
GROUND + 13 TH.FLOOR
TOWER- A
TOWER- B
TOWER- C
KHASARA NO 1089,1090,1082
4500 WIDE OPEN RAMP
BASEMENT EXIT SLOP 1:8
12000 WIDE ROAD
GREEN = 1010.479 SQ.M.
METER ROOM 3000X3000
12.0 MT WIDE ENTY
GUARD ROOM 1225X1225
AREA LEFT FOR ROAD WIDENING 432.50 SQ.MT.
18.0 MT. WIDE ROAD
TO MORTA VILLAGE
TO NH-58
proposed Drain
Existing Drain
shoulder
center verse
3.0 MT. WIDE HARD SURFACE ROAD
Shoulder
Existing Boundry Wall OTHER'S SIDE
SPACE OF ESS 50 SQ.MT.
LOCATION PLAN
SCALE (N.T.S.)
SITE PLAN
NORTH :-
NORTH
PROJECT :-
PROPOSED GROUP HOUSING
(MEHAK JEEVAN) AT KHASRA NOS. 1091 (PART) , 1092 (PART)IN VILLAGE MORTA ,PARGANA JALALABAD GHAZIABAD U.P.
OWNER :-
1) MEHAK INFRASTRUCTURE PVT. LTD
2) MEHAK INFRATECH PVT. LTD
3) ALOK VIHAR SAHAKARI AWAS SAMITI LTD.
DRAWING TITLE :-
SOLID WASTE MANAGEMENT PLAN
ARCHITECT:-
CEMG ENGINEERS & CONSULTANTS PVT. LTD.
Noida. Office :- 144/9, Ground Floor, Near Gurdwara, GK-IV Indirapuram Ghaziabad
Tel:+91 120 4561314, Mo. +91 8800654107
Agra. Office :- I Floor, Ellora Complex, Khandari Xing,
Surya Nagar, Agra 282 002, U.P. India
Tel :- +91 562 2520383, 4010655, 6540655 , Mo. +91 9837035766
E-mail :- cemg.delhi@gmail.com/ info@cemgindia.com
cemg.agra@gmail.com Web:- www.cemgindia.com
OWNER'S SIGN
ARCHITECT'S SIGN.
ARCHITECT CA/2015/67013 PUSHP KUMAR SHARMA
DRAWN BY :- MANISH
CHECKED BY :- Ar. P. K. Sharma
SCALE 1:300
SHEET NO :-