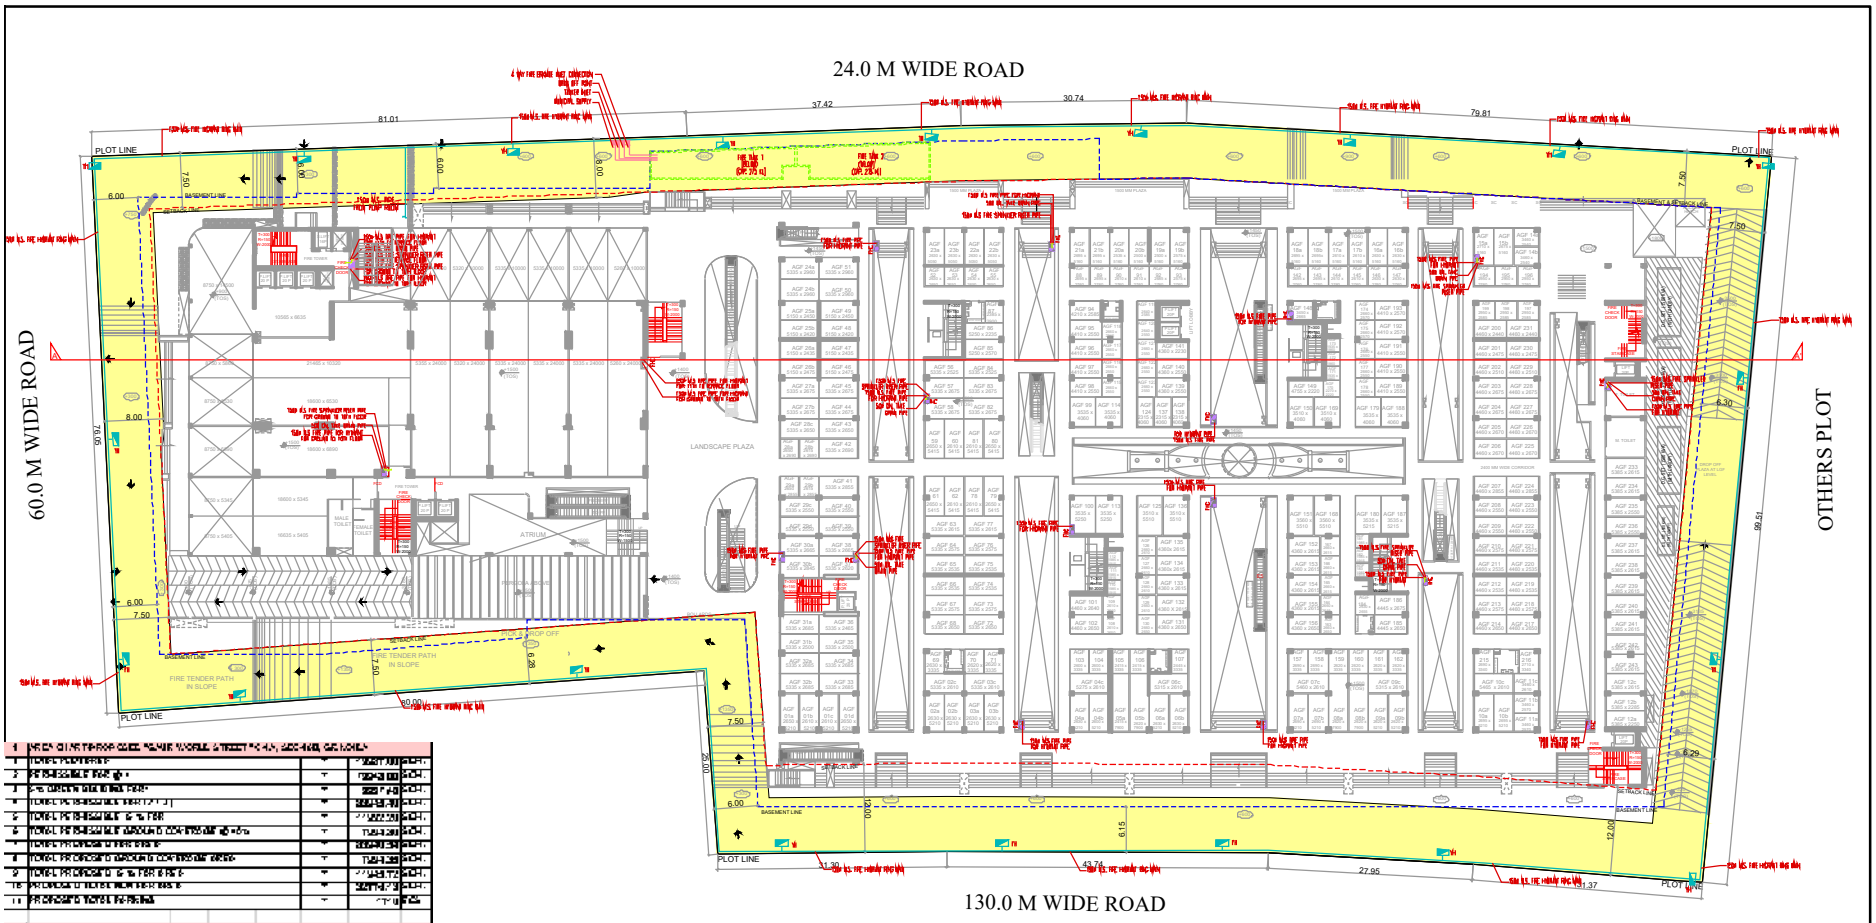

1	[illegible]						
2	[illegible]						
3	[illegible]						
4	[illegible]						
5	[illegible]						
6	[illegible]						
7	[illegible]						
8	[illegible]						
9	[illegible]						
10	[illegible]						
11	[illegible]						

2	TOTAL FLOOR AREA, [illegible] AREA DETAIL						
	FLOORS		[illegible]	[illegible]	[illegible]	BUILTUP AREA	UNIT
1	[illegible]	[illegible]	[illegible]	[illegible]		[illegible]	SQ.M.
2	[illegible]	[illegible]	[illegible]	[illegible]		[illegible]	SQ.M.
3	[illegible]	[illegible]	[illegible]	[illegible]	[illegible]	[illegible]	SQ.M.
4	[illegible]	[illegible]	[illegible]	[illegible]		[illegible]	SQ.M.
5	[illegible]	[illegible]	[illegible]	[illegible]		[illegible]	SQ.M.
6	[illegible]	[illegible]	[illegible]	[illegible]		[illegible]	SQ.M.
7	[illegible]	[illegible]	[illegible]	[illegible]		[illegible]	SQ.M.
8	[illegible]	[illegible]	[illegible]	[illegible]		[illegible]	SQ.M.
9	[illegible]	[illegible]	[illegible]	[illegible]		[illegible]	SQ.M.
10	[illegible]	[illegible]	[illegible]	[illegible]		[illegible]	SQ.M.
11	[illegible]	[illegible]	[illegible]	[illegible]		[illegible]	SQ.M.
12	[illegible]	[illegible]	[illegible]	[illegible]		[illegible]	SQ.M.
13	[illegible]	[illegible]	[illegible]		[illegible]	[illegible]	SQ.M.
14	[illegible]	[illegible]	[illegible]	[illegible]		[illegible]	SQ.M.
15	[illegible]	[illegible]	[illegible]	[illegible]		[illegible]	SQ.M.
16	[illegible]	[illegible]	[illegible]	[illegible]		[illegible]	SQ.M.
17	[illegible]	[illegible]	[illegible]	[illegible]		[illegible]	SQ.M.
18	[illegible]	[illegible]	[illegible]	[illegible]		[illegible]	SQ.M.
19	[illegible]	[illegible]	[illegible]	[illegible]		[illegible]	SQ.M.
20	[illegible]	[illegible]	[illegible]	[illegible]		[illegible]	SQ.M.
21	[illegible]	[illegible]	[illegible]	[illegible]		[illegible]	SQ.M.
22	[illegible]	[illegible]	[illegible]	[illegible]		[illegible]	SQ.M.
23	[illegible]	[illegible]	[illegible]	[illegible]		[illegible]	SQ.M.
24	[illegible]	[illegible]	[illegible]	[illegible]		[illegible]	SQ.M.
25	[illegible]	[illegible]	[illegible]	[illegible]		[illegible]	SQ.M.
26	[illegible]	[illegible]	[illegible]	[illegible]		[illegible]	SQ.M.
27	[illegible]			[illegible]		[illegible]	SQ.M.
28	[illegible]	[illegible]		[illegible]		[illegible]	SQ.M.
29	[illegible]			[illegible]		[illegible]	SQ.M.
30	TOTAL	[illegible]	[illegible]	[illegible]	[illegible]	[illegible]	SQ.M.

SITE PLAN / GROUND FLOOR PLAN

LEGEND

YH	YARD HYDRANT WITH HOSE BOX

CLIENT : - M/S. FASTIDIOUS BUILDMART PVT. LTD.
GAUR BIZ PARK PLOT NO.- 1, ABHAY KHAND- II,
INDIRAPURAM, GHAZIABAD

PROJECT : -
PROPOSED COMMERCIAL PROJECT
"GAUR WORLD STREET" PLOT NO. C-1A,
SEC.-16 B , GREATER NOIDA

■ FIRE SUBMISSION DRAWING

SCALE : -

TITLE : -
SITE PLAN & AREA DETAIL

OWNER'S SIGN	ARCHITECT SIGN
SITE PLAN & AREA DETAIL	DRG. NO.:- [illegible]