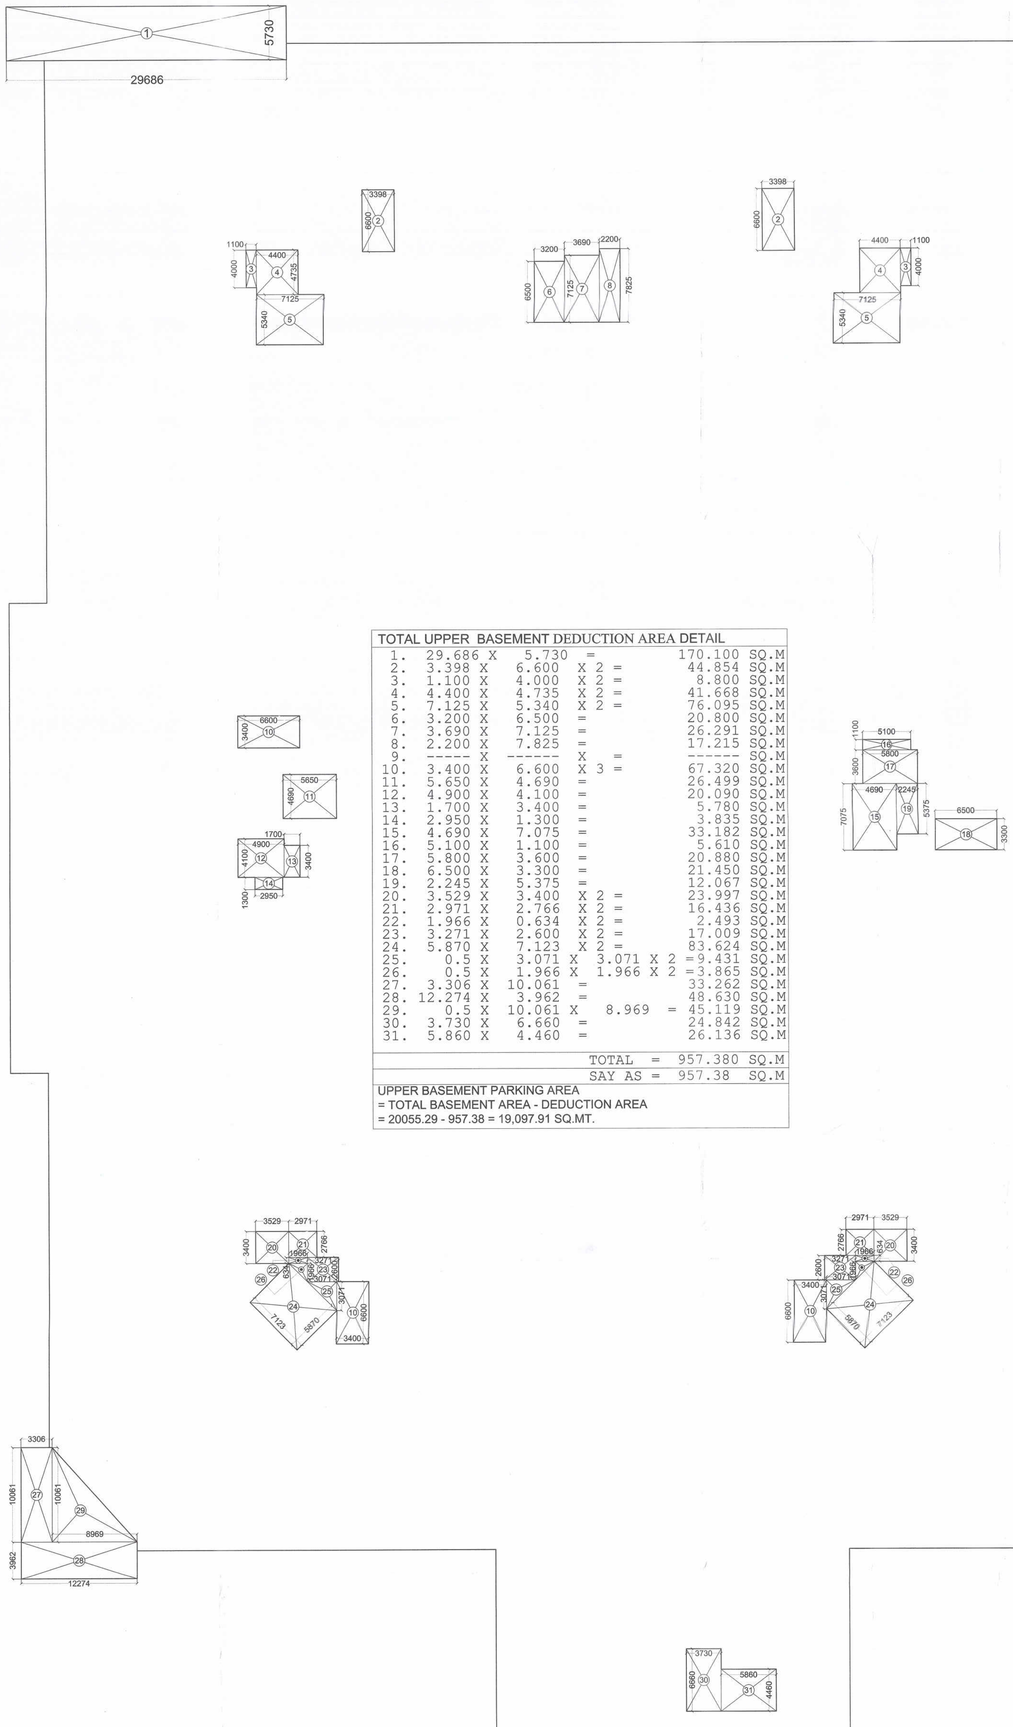

TOTAL UPPER BASEMENT DEDUCTION AREA DETAIL							
1.	29.686	X	5.730		=	170.100	SQ.M
2.	3.398	X	6.600	X 2	=	44.854	SQ.M
3.	1.100	X	4.000	X 2	=	8.800	SQ.M
4.	4.400	X	4.735	X 2	=	41.668	SQ.M
5.	7.125	X	5.340	X 2	=	76.095	SQ.M
6.	3.200	X	6.500		=	20.800	SQ.M
7.	3.690	X	7.125		=	26.291	SQ.M
8.	2.200	X	7.825		=	17.215	SQ.M
9.	-----	X	------	X	=	------	SQ.M
10.	3.400	X	6.600	X 3	=	67.320	SQ.M
11.	5.650	X	4.690		=	26.499	SQ.M
12.	4.900	X	4.100		=	20.090	SQ.M
13.	1.700	X	3.400		=	5.780	SQ.M
14.	2.950	X	1.300		=	3.835	SQ.M
15.	4.690	X	7.075		=	33.182	SQ.M
16.	5.100	X	1.100		=	5.610	SQ.M
17.	5.800	X	3.600		=	20.880	SQ.M
18.	6.500	X	3.300		=	21.450	SQ.M
19.	2.245	X	5.375		=	12.067	SQ.M
20.	3.529	X	3.400	X 2	=	23.997	SQ.M
21.	2.971	X	2.766	X 2	=	16.436	SQ.M
22.	1.966	X	0.634	X 2	=	2.493	SQ.M
23.	3.271	X	2.600	X 2	=	17.009	SQ.M
24.	5.870	X	7.123	X 2	=	83.624	SQ.M
25.	0.5	X	3.071	X 3.071 X 2	=	9.431	SQ.M
26.	0.5	X	1.966	X 1.966 X 2	=	3.865	SQ.M
27.	3.306	X	10.061		=	33.262	SQ.M
28.	12.274	X	3.962		=	48.630	SQ.M
29.	0.5	X	10.061	X 8.969	=	45.119	SQ.M
30.	3.730	X	6.660		=	24.842	SQ.M
31.	5.860	X	4.460		=	26.136	SQ.M
				TOTAL	=	957.380	SQ.M
				SAY AS	=	957.38	SQ.M

UPPER BASEMENT PARKING AREA
= TOTAL BASEMENT AREA - DEDUCTION AREA
= 20055.29 - 957.38 = 19,097.91 SQ.MT.

TOTAL UPPER BASEMENT DEDUCTION AREA DETAIL

मानचित्र स्वीकृति की नियम एवं शर्तें मानचित्र क्रमांक ...01... के विपरीत पृष्ठ पर चस्पा है।

उच्च स्तरीय समिति के अनुमोदनोपरान्त स्वीकृत

उ०प्र० आवास एवं विकास परिषद
स्वीकृत
सं० 981 दि० 12-4-17 से 11-4-2020
विशेष कार्याधिकारी
वास्तुविद् नियोजन इकाई-5
12 APR 2017

Checked & Submitted For Approval

PROJECT :-
PROPOSED RESIDENTIAL COMPLEX AT PLOT NO - 4BS/2(GH-03), SIDDHARTH VIHAR YOJNA,GHAZIABAD.

BUILDERS & PROMOTERS :-
CONSORTIUM :-
SAMS REAL ESTATE PVT. LTD.
CONSORTIUM MEMBER :-
M/S APEX HEIGHTS

DRAWING TITLE :-
TOTAL UPPER BASEMENT DEDUCTION AREA DETAIL

ARCHITECTS :
Space Designers International
B-34,Sector-67, NOIDA-201301
Ph: 91-9711633717,18,19,20
e-mail : spaceid5@gmail.com, www.spaceid5.com

DRAWN BY :-	CHECKED BY :-	SCALE :-	DATE :-
SANJAY	VISHAL	1:300	

For Apex Heights Pvt. Ltd.
Authorised Signatory

VISHAL MITTAL ARCHITECT CA/89/22135

OWNER'S SIGNATURE

ARCHITECT'S SIGNATURE

DRG. No. :-07