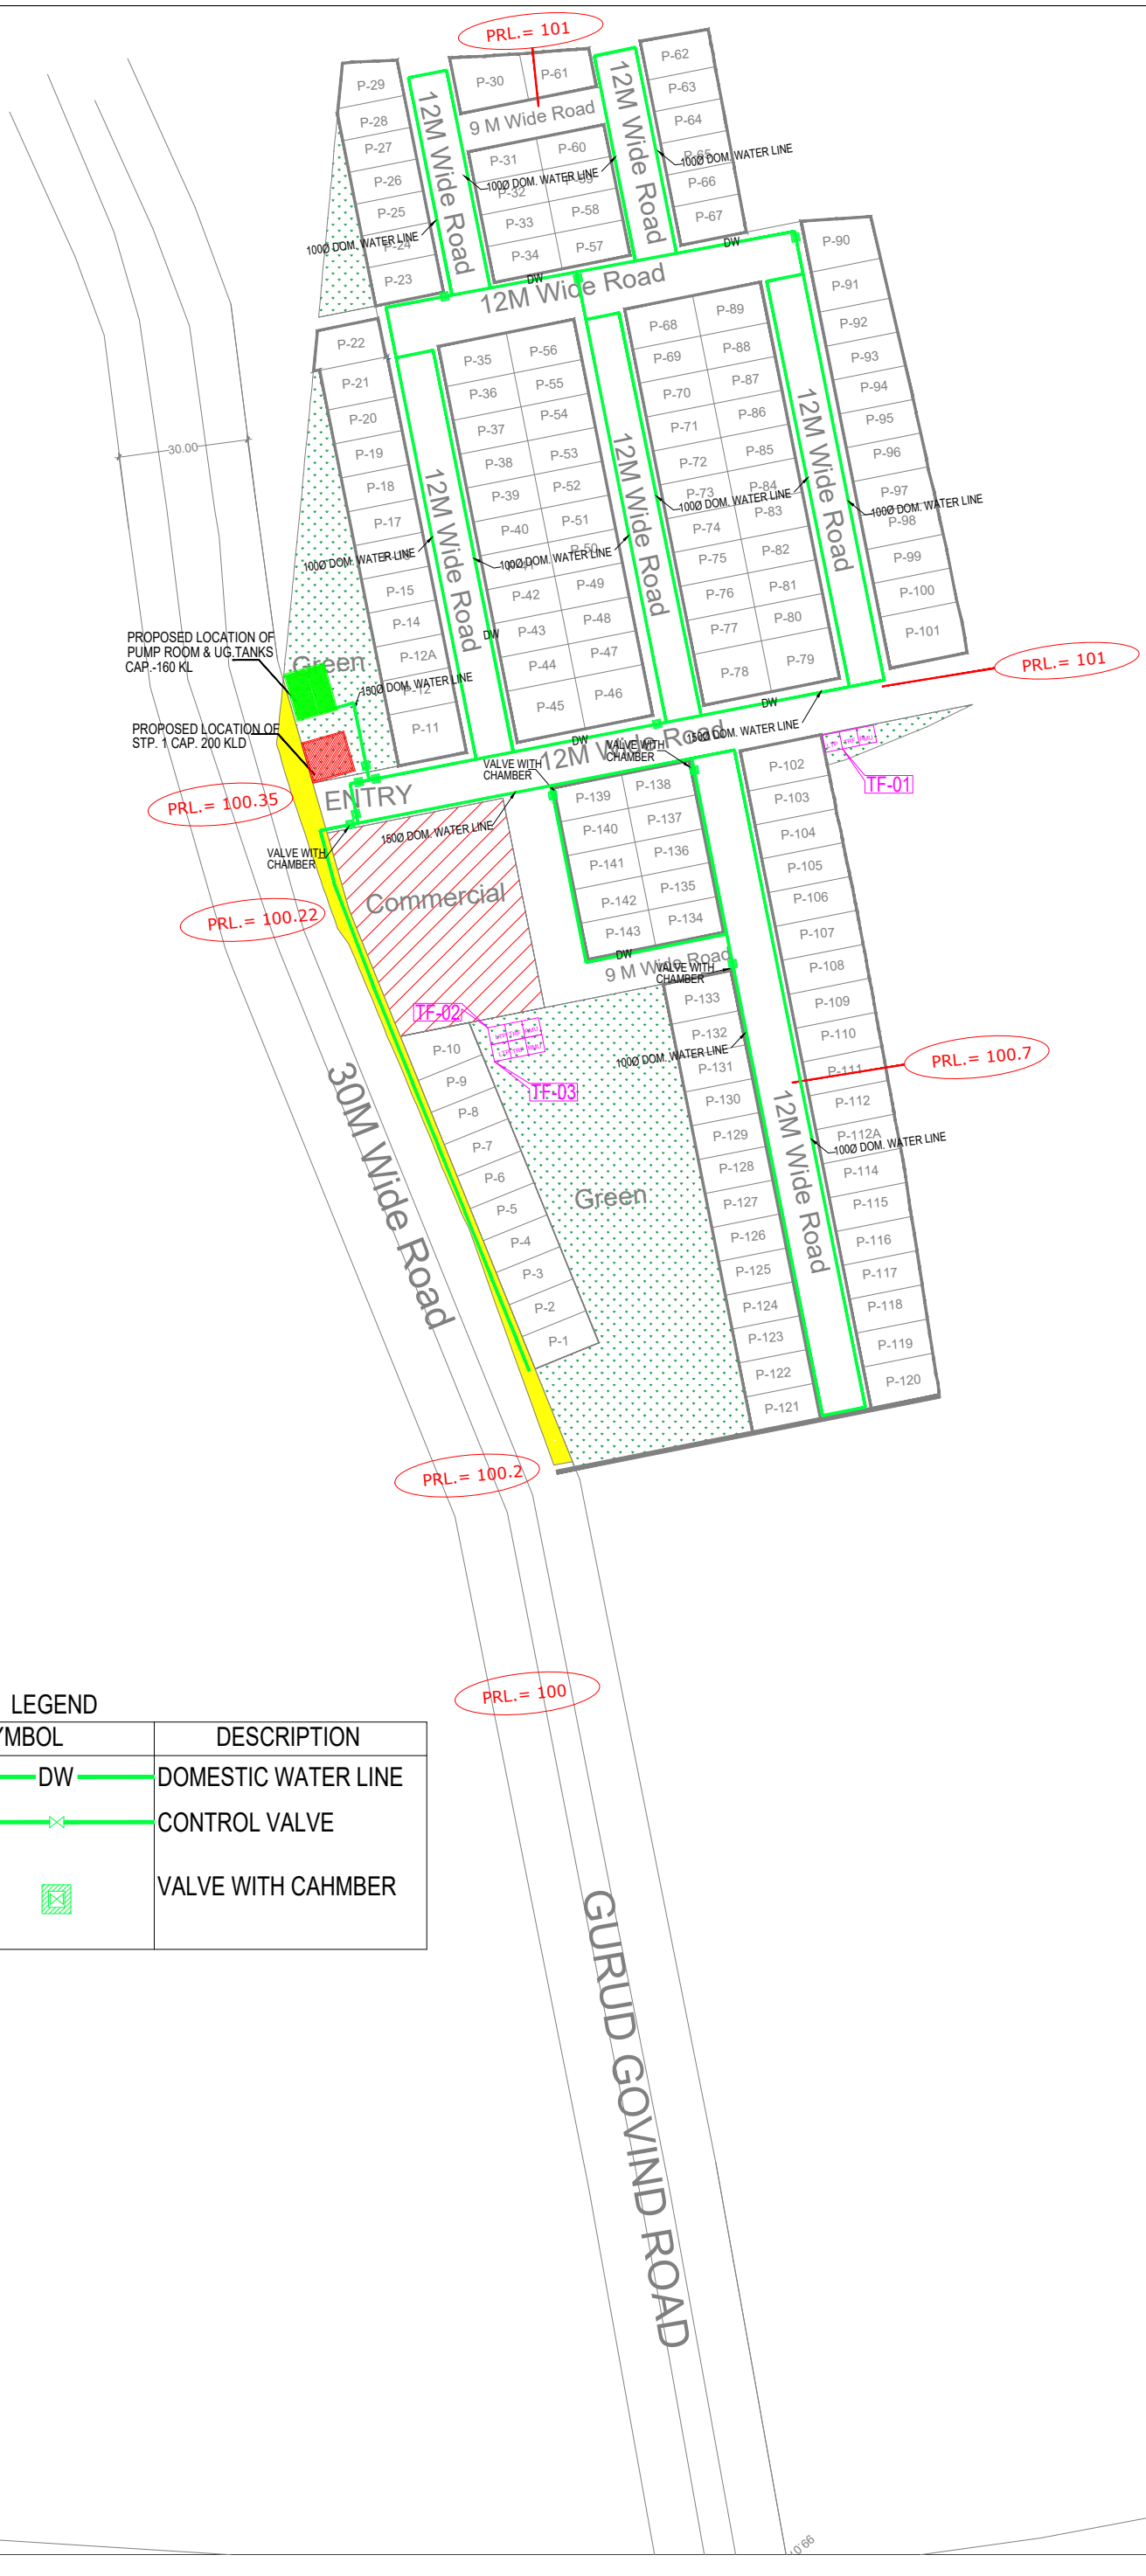

LEGEND

SYMBOL	DESCRIPTION
DW	DOMESTIC WATER LINE
	CONTROL VALVE
	VALVE WITH CAHMBER

PLOT AREA - 38,759.35 sq.m (9.5776 acre)
AREA UNDER ROAD WIDENING - 640.91 sq.m (0.158 acre)

NET PLOT AREA FOR PLANNING - 38,118.45 sq.m (9.4192 acre)

RESIDENTIAL PLOT - 18,256 sq.m (47.89%)
MIXED USE PLOT - 1,304 sq.m (3.42%)
COMMERCIAL AREA - 1,899 sq.m (4.98%)
GREEN - 5,849 sq.m (15.35%)

Total No. of Plot - 143

RESIDENTIAL PLOT

COMMERCIAL PLOT

GREEN

AREA UNDER ROAD WIDENING

NOTE : All dimesnions are in meters (m)

PROJECT NAME :

Suncity Govind Sharnam.

DRAWING TITLE :

WATER SUPPLY LINE LAYOUT

DRAWING NUMBER :

DEALT BY:	CHKD BY:	APPR.BY:
SURJEET KUMR	N.HADER	P.S.MATHEW

SCALE : A1 @ 1:650

REVISION NO.

DATE : 03-06-2024

R0