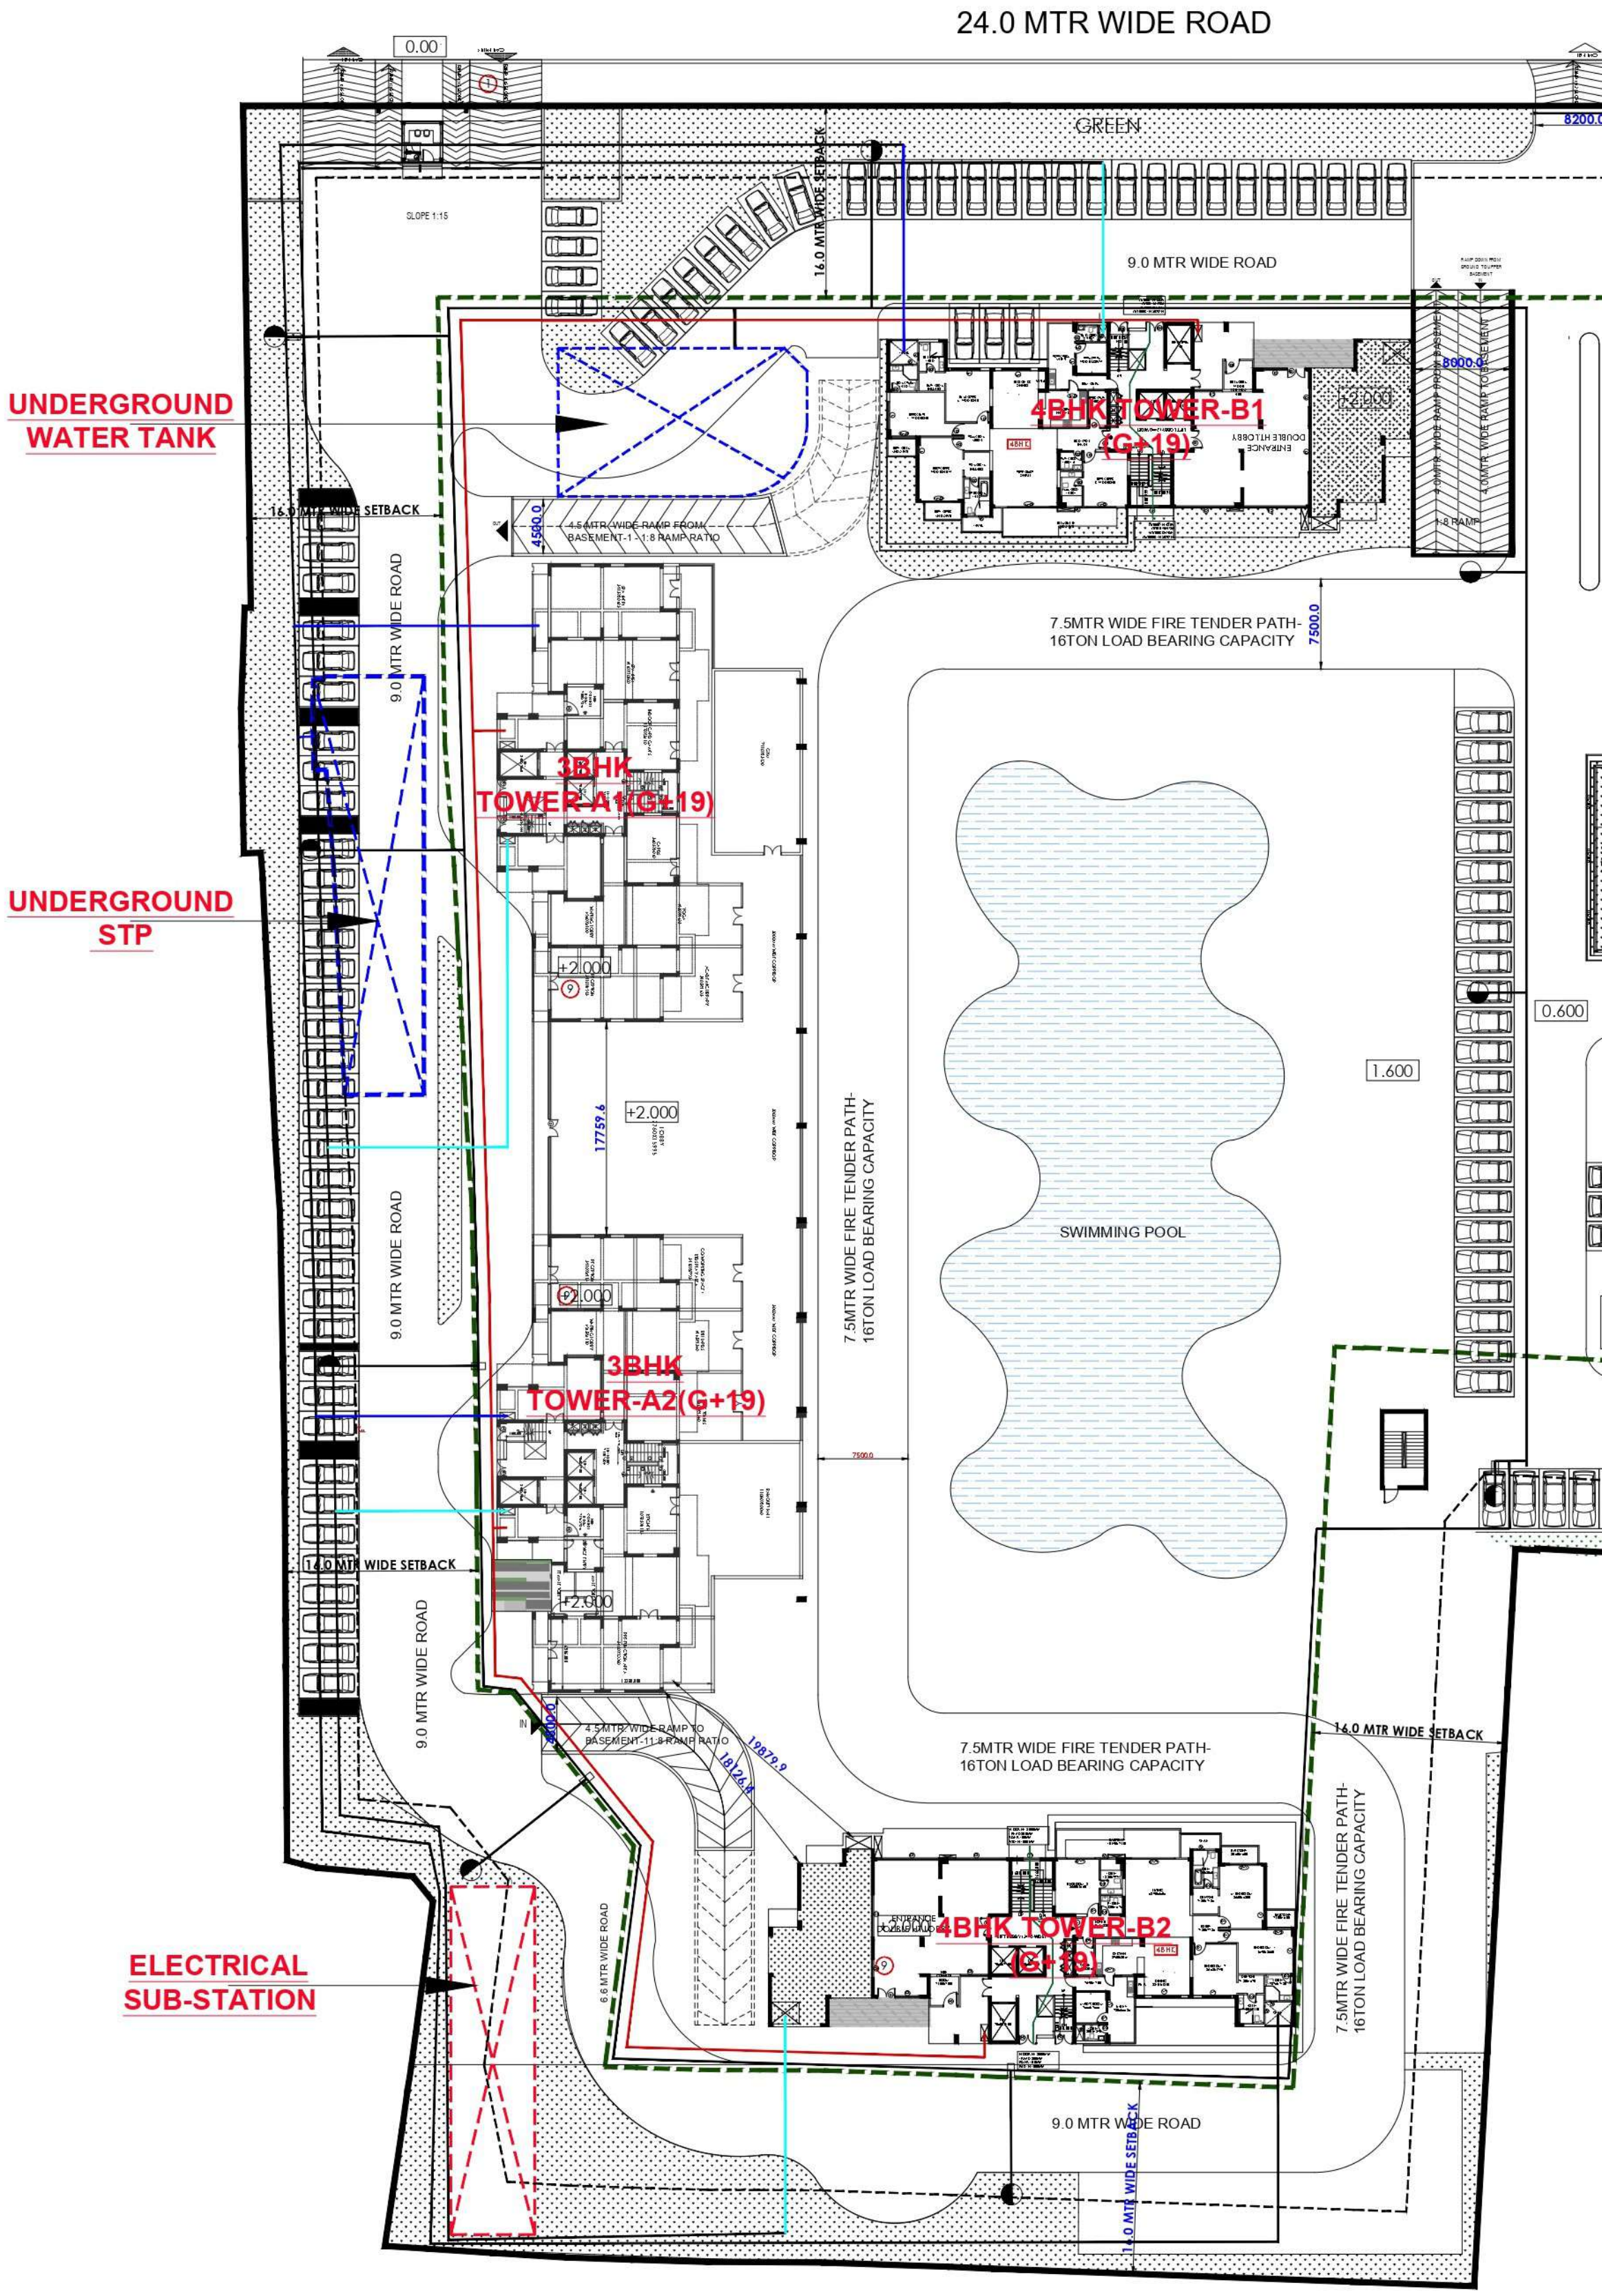
24.0 MTR WIDE ROAD
GREEN
9.0 MTR WIDE ROAD
16.0 MTR WIDE SETBACK
SLOPE 1:15
UNDERGROUND WATER TANK
4BHK TOWER-B1 (G+19)
4.5MTR WIDE RAMP FROM BASEMENT-1 - 1:8 RAMP RATIO
7.5MTR WIDE FIRE TENDER PATH- 16TON LOAD BEARING CAPACITY
3BHK TOWER-A1(G+19)
UNDERGROUND STP
SWIMMING POOL
3BHK TOWER-A2(G+19)
4.5MTR WIDE RAMP TO BASEMENT-1 1:8 RAMP RATIO
4BHK TOWER-B2 (G+19)
ELECTRICAL SUB-STATION
6.6 MTR WIDE ROAD
14.0 MTR WIDE SETBACK