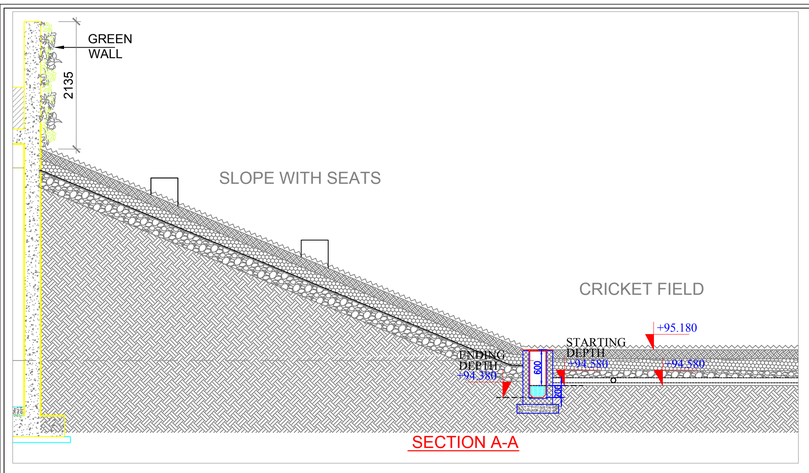

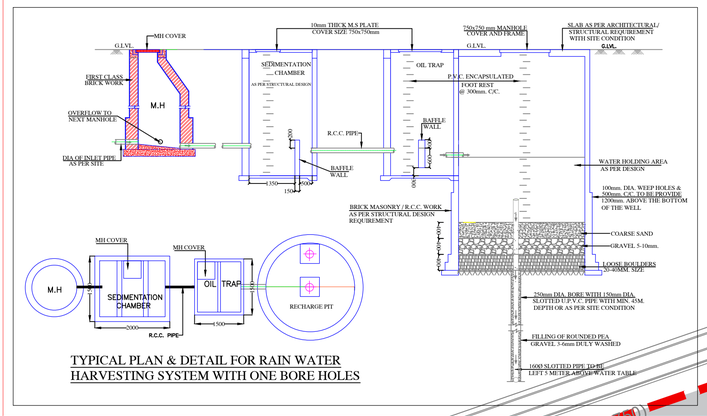

TYPICAL PLAN & DETAIL FOR RAIN WATER HARVESTING SYSTEM WITH ONE BORE HOLES

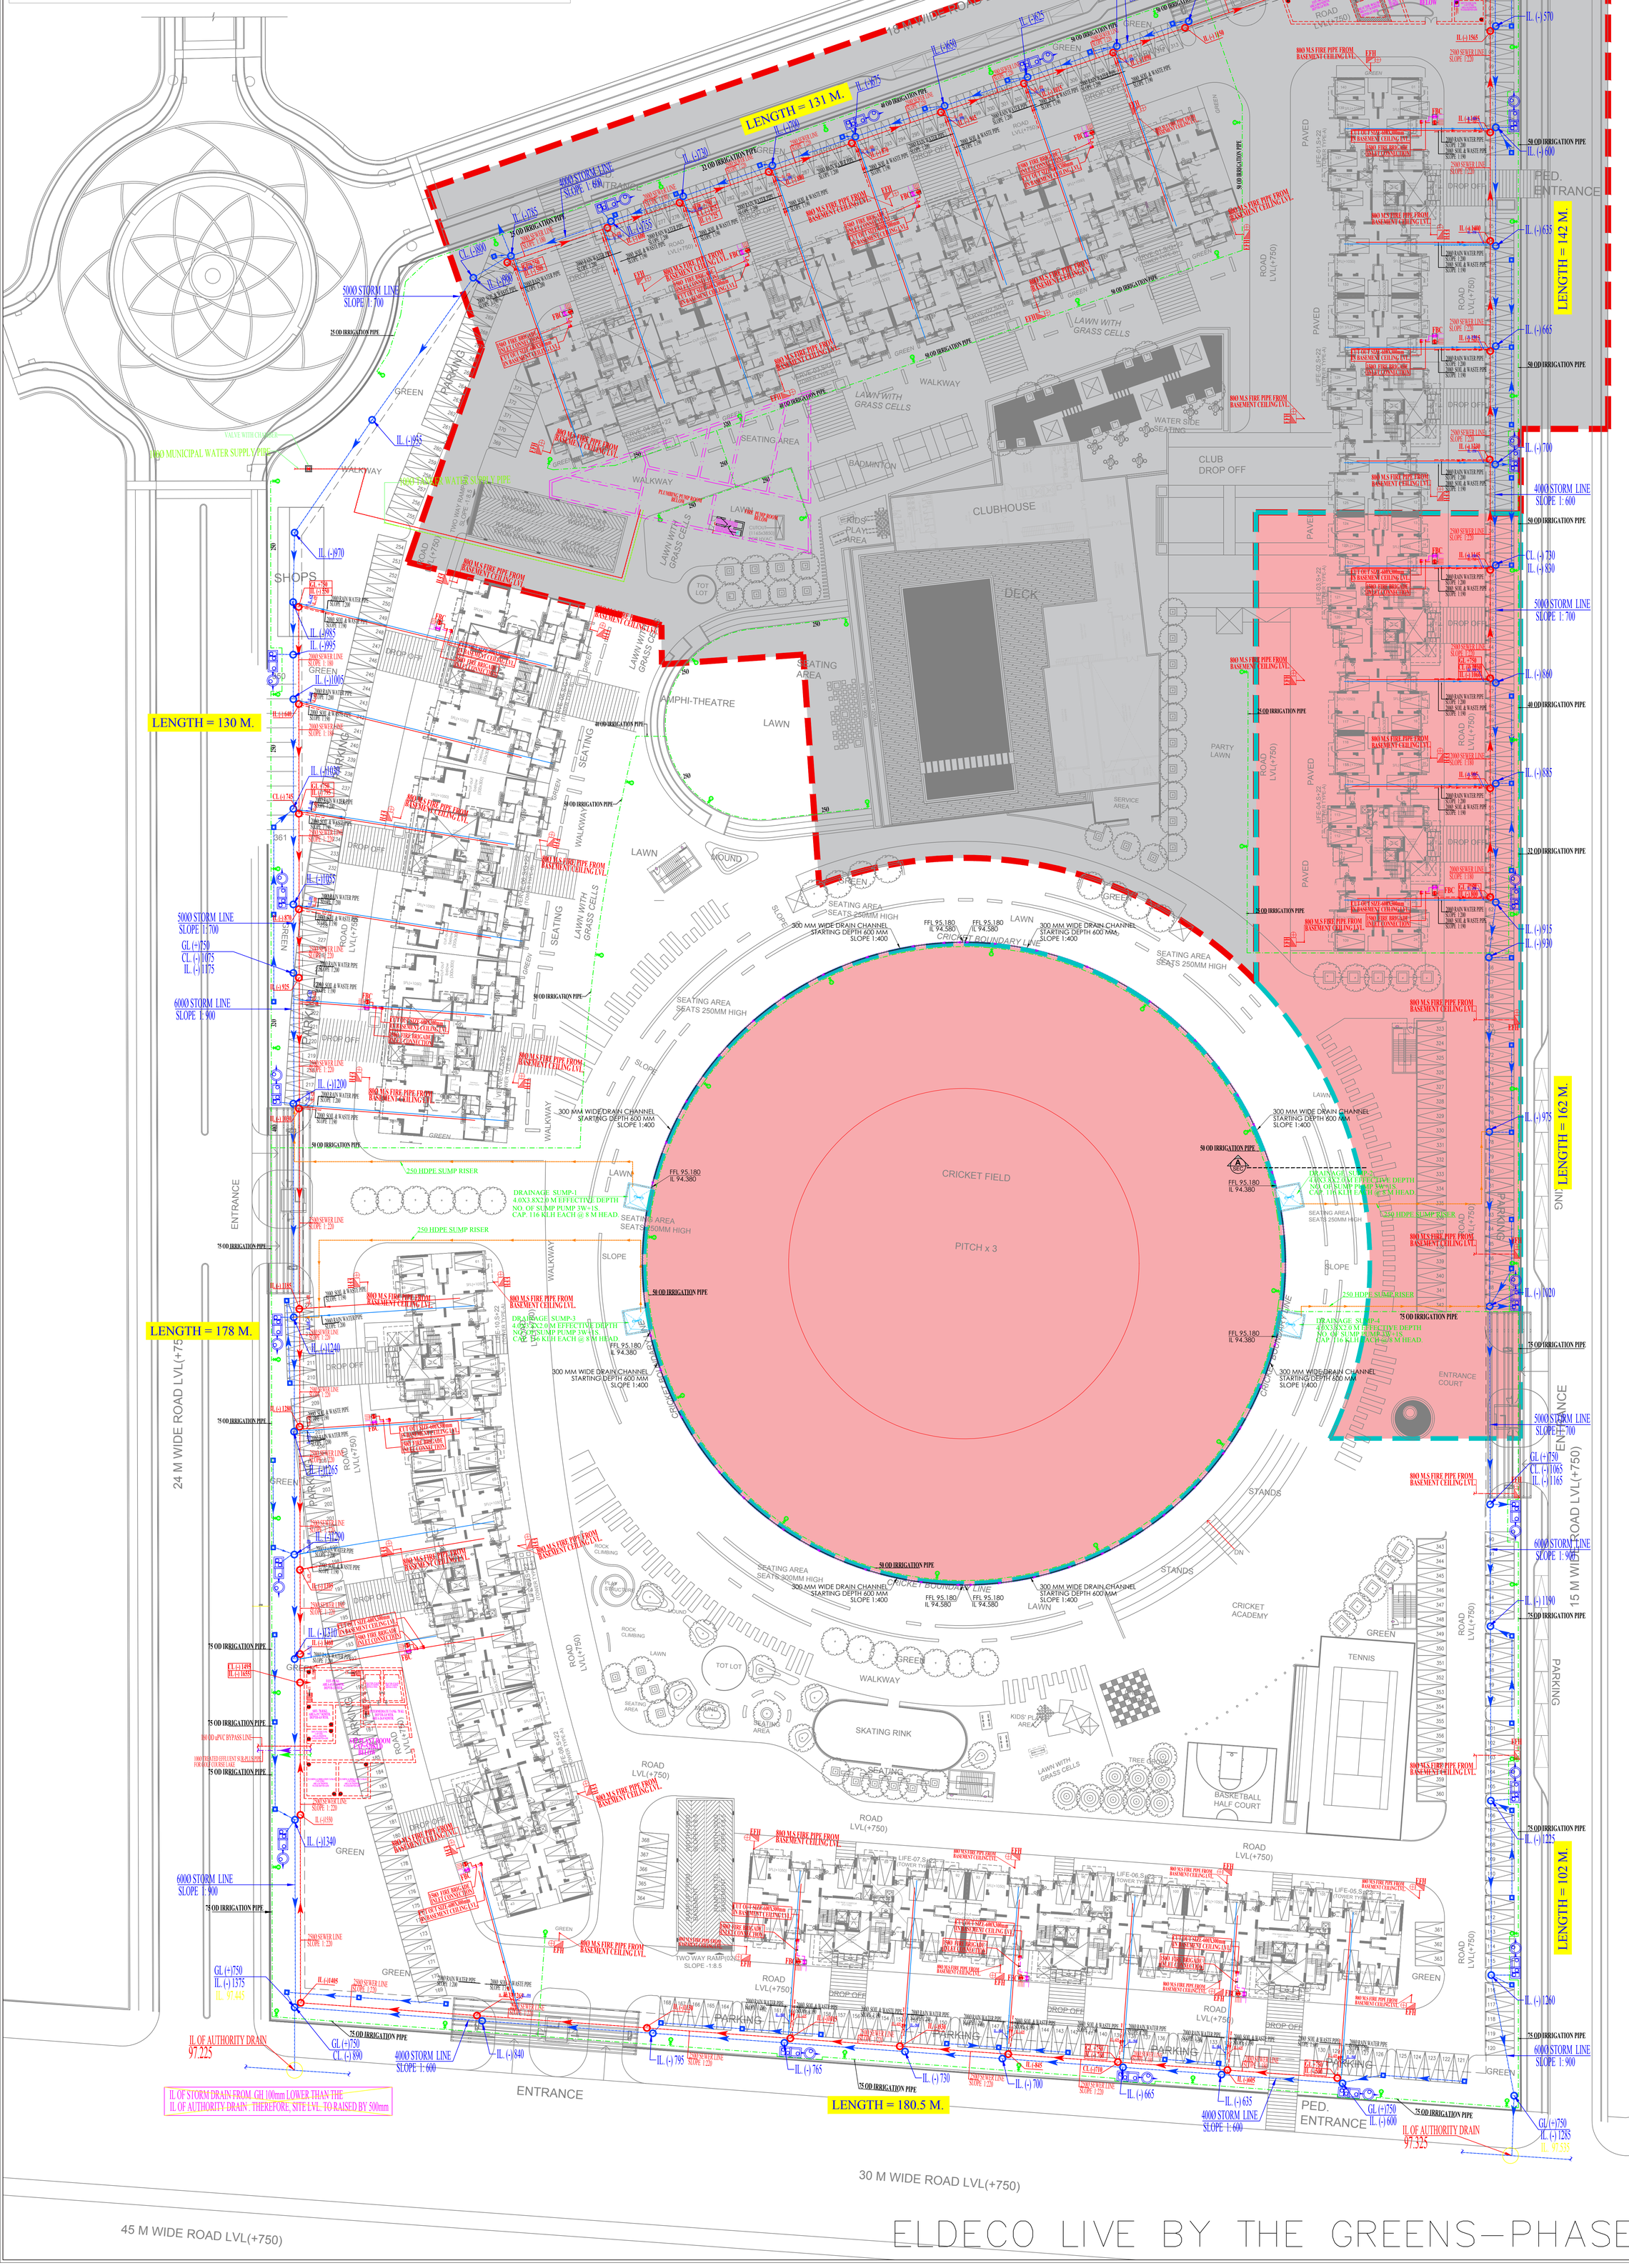

CLIENT

LOTUS GREENS

ELDECO

PROJECT

ELDECO LIVE BY THE GREENS
SC02/A9, SPORTS CITY,
SEC.150, NOIDA

KEY PLAN

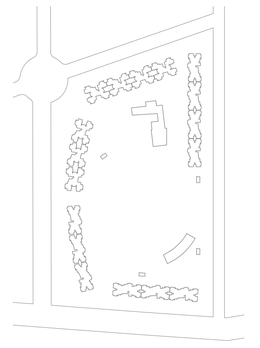

PLUMBING LEGEND:-

	SEWER LINE
	STORM WATER LINE
	MUNICIPAL WATER SUPPLY PIPE
	TANKER WATER SUPPLY PIPE
G.L	GROUND LEVEL
I.L	INVERT LEVEL
C.L	CONNECTION LEVEL
R.W.H	RAIN WATER HARVESTING PIT
DMHC	DRAINAGE MANHOLE
CB	CATCH BASIN
SMHC	SEWER MANHOLE
EFH	EXTERNAL FIRE HYDRANT
FBC	FIRE BRIGADE CONNECTION
GH	EXTERNAL GARDEN HYDRANT
	VALVE

PHASE - I
TOTAL PLOT AREA
= 24111.93 SQM

PHASE - II
TOTAL PLOT AREA
= 15572.26 SQM

ELECTRICAL CONSULTANTS
AMPOWER CONSULTANCY SERVICES
B-222, Second Floor, Naraina Industrial Area Phase-I, New Delhi -28, Phone - +91-11-25895772, +91-11-41414735

STRUCTURAL CONSULTANT
CE CON ENGG
HS-25, Second Floor, Kailash Colony Market New Delhi-110048, Phone - +91-11-41631766 Email: sssaaabbb@gmail.com

PLUMBING & FIRE FIGHTING
C P Vidya and Associates 312A, Unitech Arcadia, South City - II, Sector 49, Gurgaon, Haryana - 122018 Phone - +91 124 4079336 Email: cpvidyaassociates@gmail.com

MEP CONSULTANTS
UDAYAN CHAUDHARI & ASSOCIATES PVT. LTD.
40/60, 2nd floor Chittaranjan Park, New Delhi-110 019 Phone : 011-26471312, 26418363, 40529512 e-mail: udayanchaudhari@gmail.com

DRAWING NAME

DRAINAGE LAYOUT
EXTERNAL SITE PLAN PHASE-2

SCALE	DATE
1:375	09.04.2021

DRAWING NO.

ST-01

ACPL
ISO 9001:2015
Architecture Management Planning
ACPL Design Ltd
www.acplonline.com
E-24 South Extension -II: +91 11 24622195 New Delhi 110049, India +91 11 24646709
E: contact@acplonline.com; +91 11 24634069

ELDECO LIVE BY THE GREENS—PHASE 2