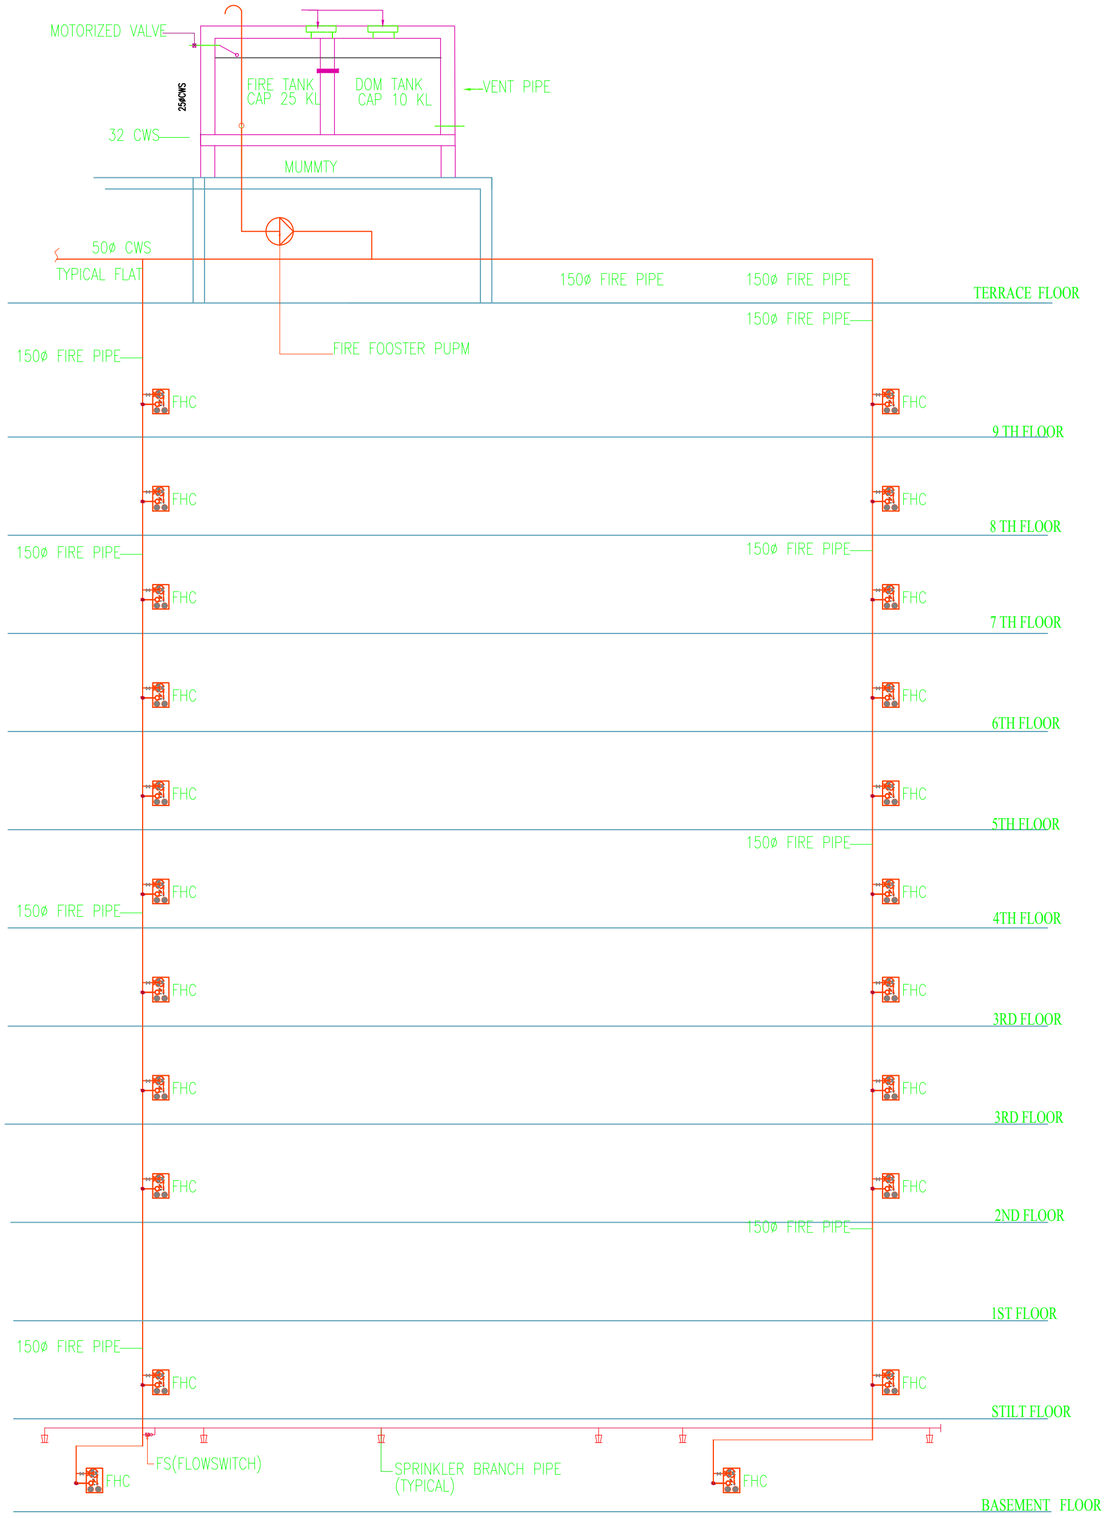

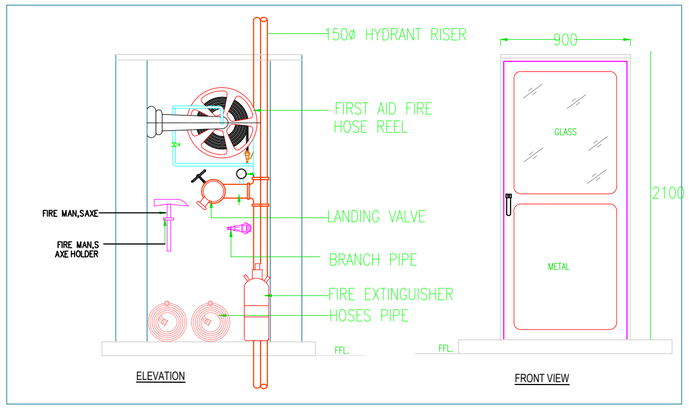

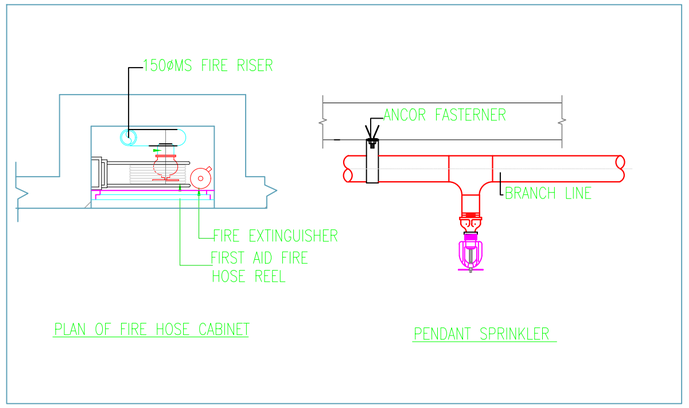

LEGEND FOR FIREFIGHTING SYSTEM

2 SPRINKLER SPECIFICATION

MAKE	K FACTOR	RESPONSE	TEMPERATURE RATING
HD/EQ	80MM	QUICK	68 °C

3

LEGEND SYMBOL	DESCRIPTION
	PENDENT SPRINKLER
	4.5 KG EXTINGUISHER CO2 TYPE
	4.5 KG EXTINGUISHER ABC TYPE
	10 KG CEILING MOUNTED TYPE
A	150ø HYDRANT RISER
	FIRE HOSE CABINET
	FLOW SWITCH

N

ANVAYA associates
W-45, First Floor, wood stock, Gurgaon - 120018
ANVAYA

PRISTINE IDEAS
40/221, Lower Ground Floor, C.R. park, New Delhi - 110019

MEP BUILDESIGN
H.No.-5, Roshan Garden-II, Kakrola Road, Najafgarh, New Delhi - 110043

SAR Friends Builders - AGRA

Bhadhawar Residency - Residential Tower

Plumbing Drawings

FIRE FIGHTING - SLD

	1:100
	26/06/2018
	RAVI
	P.ARYA
	A0

SHEET SIZE DENOTES THE ACTUAL TITLE FORMAT LIMIT AND NOT TILL THE MARGIN INDICATOR