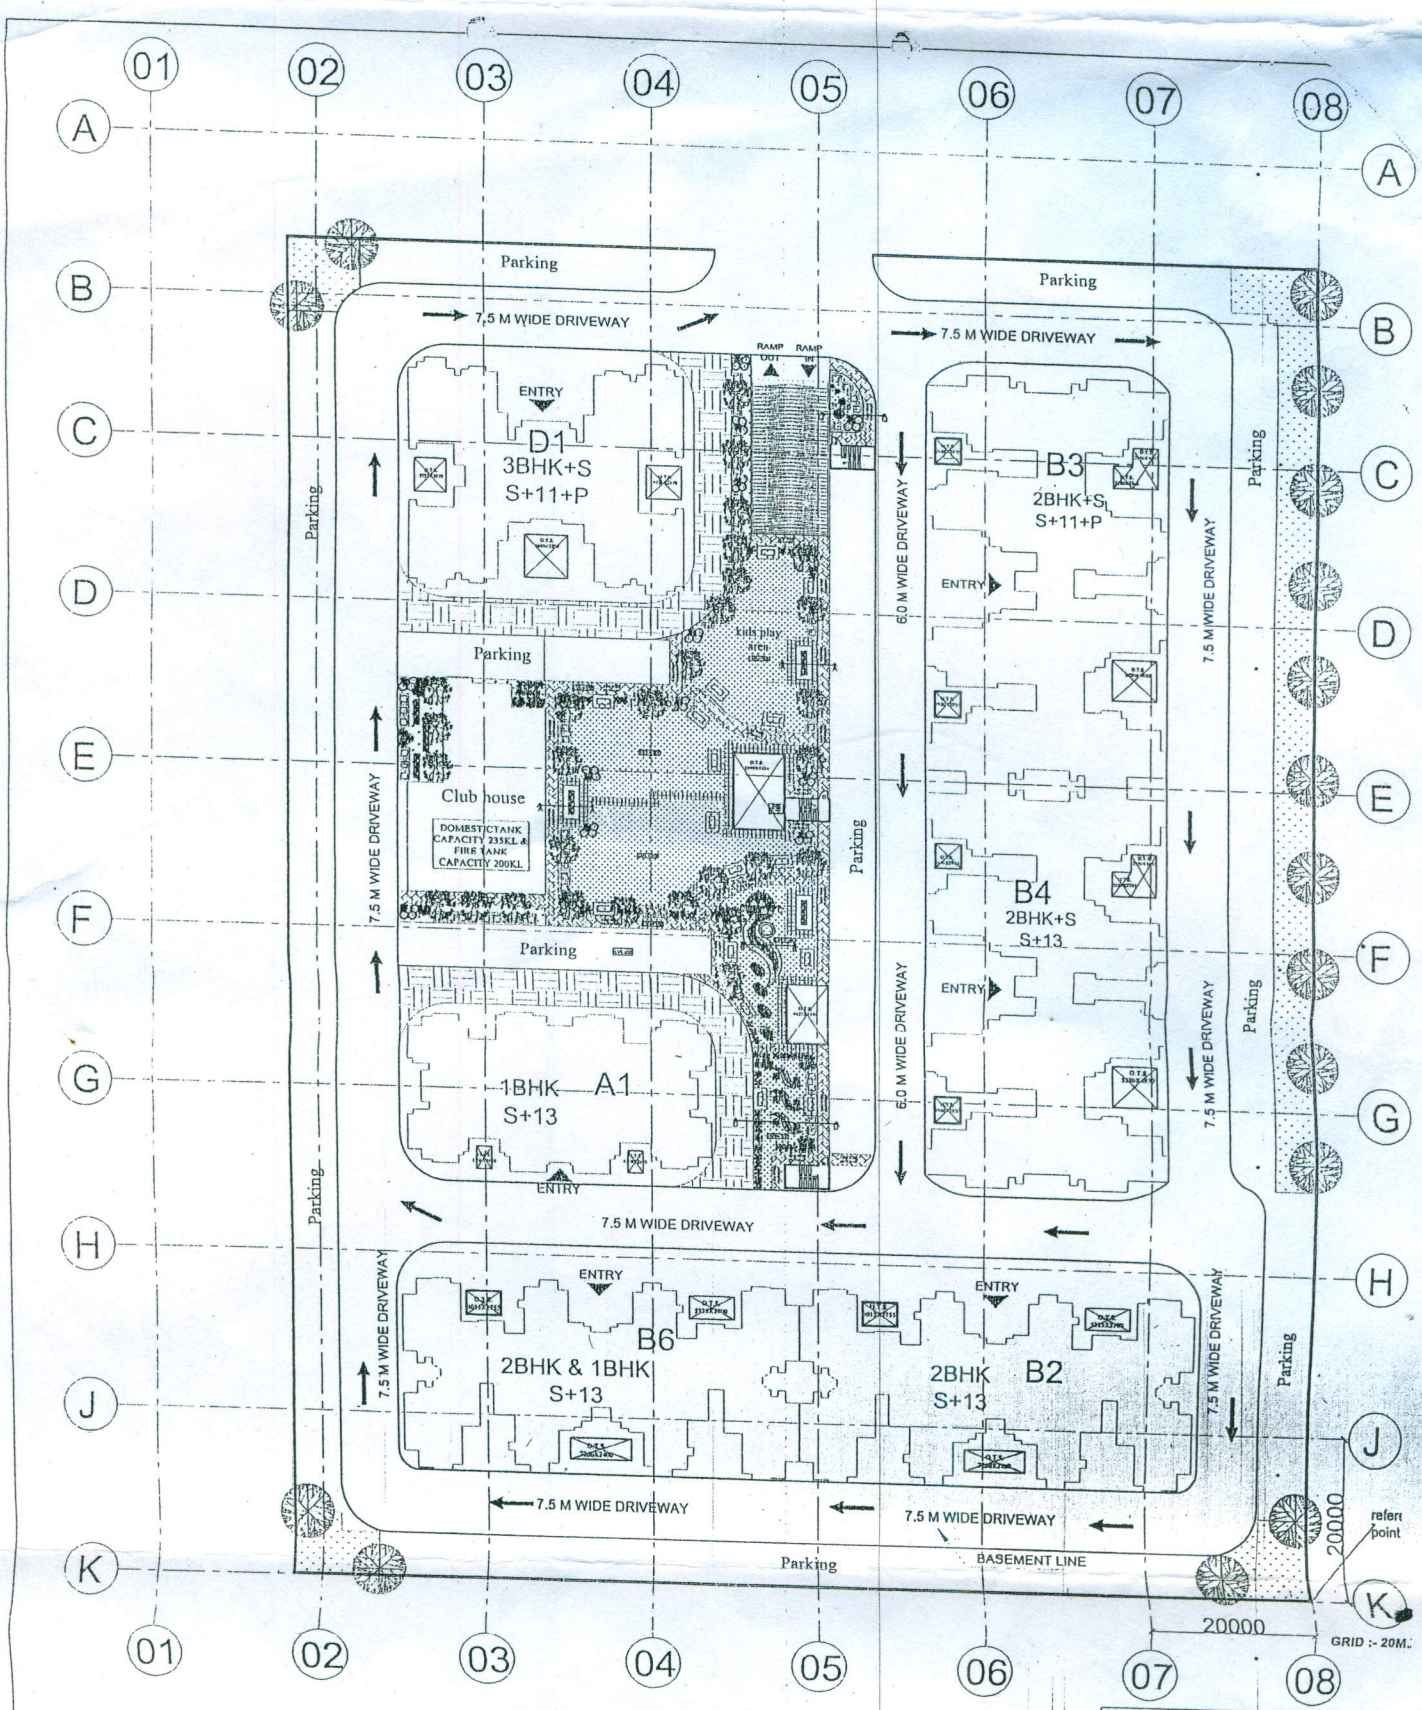

SYMBOL	NAME
	BAUHINIA VARIGETA
	CYCUS REVOLUTA
	GARDENIA JASMINOIDES
	GOLDEN DURANTA
	LEUCOPHYLLUM
	ASHOKA
	DWARF BOTTLE BRUSH
	GOLDEN DURANTA

FOR EXECUTION

Signature 29/7/16 Date

Land Scaping

KEY PLAN

LEGEND :-

REV	DRAWN BY & DATE	APPROVED BY & DATE	STATUS
00	MANOHAR 02.07.16	VIJAY 02.07.16	released for execution

NOTES:
1. No dimensions to be scaled off the drawing.
2. Only written dimensions in Millimeters to be followed
3. Any discrepancy found in the drawing to be immediately got clarified with the Architect or his representative at site.
4. All drawings are interrelated and shall be used in conjunction with other drawings.

This drawing is the property of ARINEM Consultancy Services Pvt. Ltd. and is not to be reproduced, copied, handed over to a third party or used for any other purpose other than for which it has been issued.

PROJECT TITLE: HIMALAYA ENCLAVE AT SEC-18, VRINDAVAN SCHEME, LUCKNOW.

DRAWING TITLE: LANDSCAPE DETAILS

DRAWING NO. 1213810-1-RG-01-WD-DDL06-DP

SHEET NO. 01

DATE 02 JULY '16

SCALE H.T.S

ARINEM