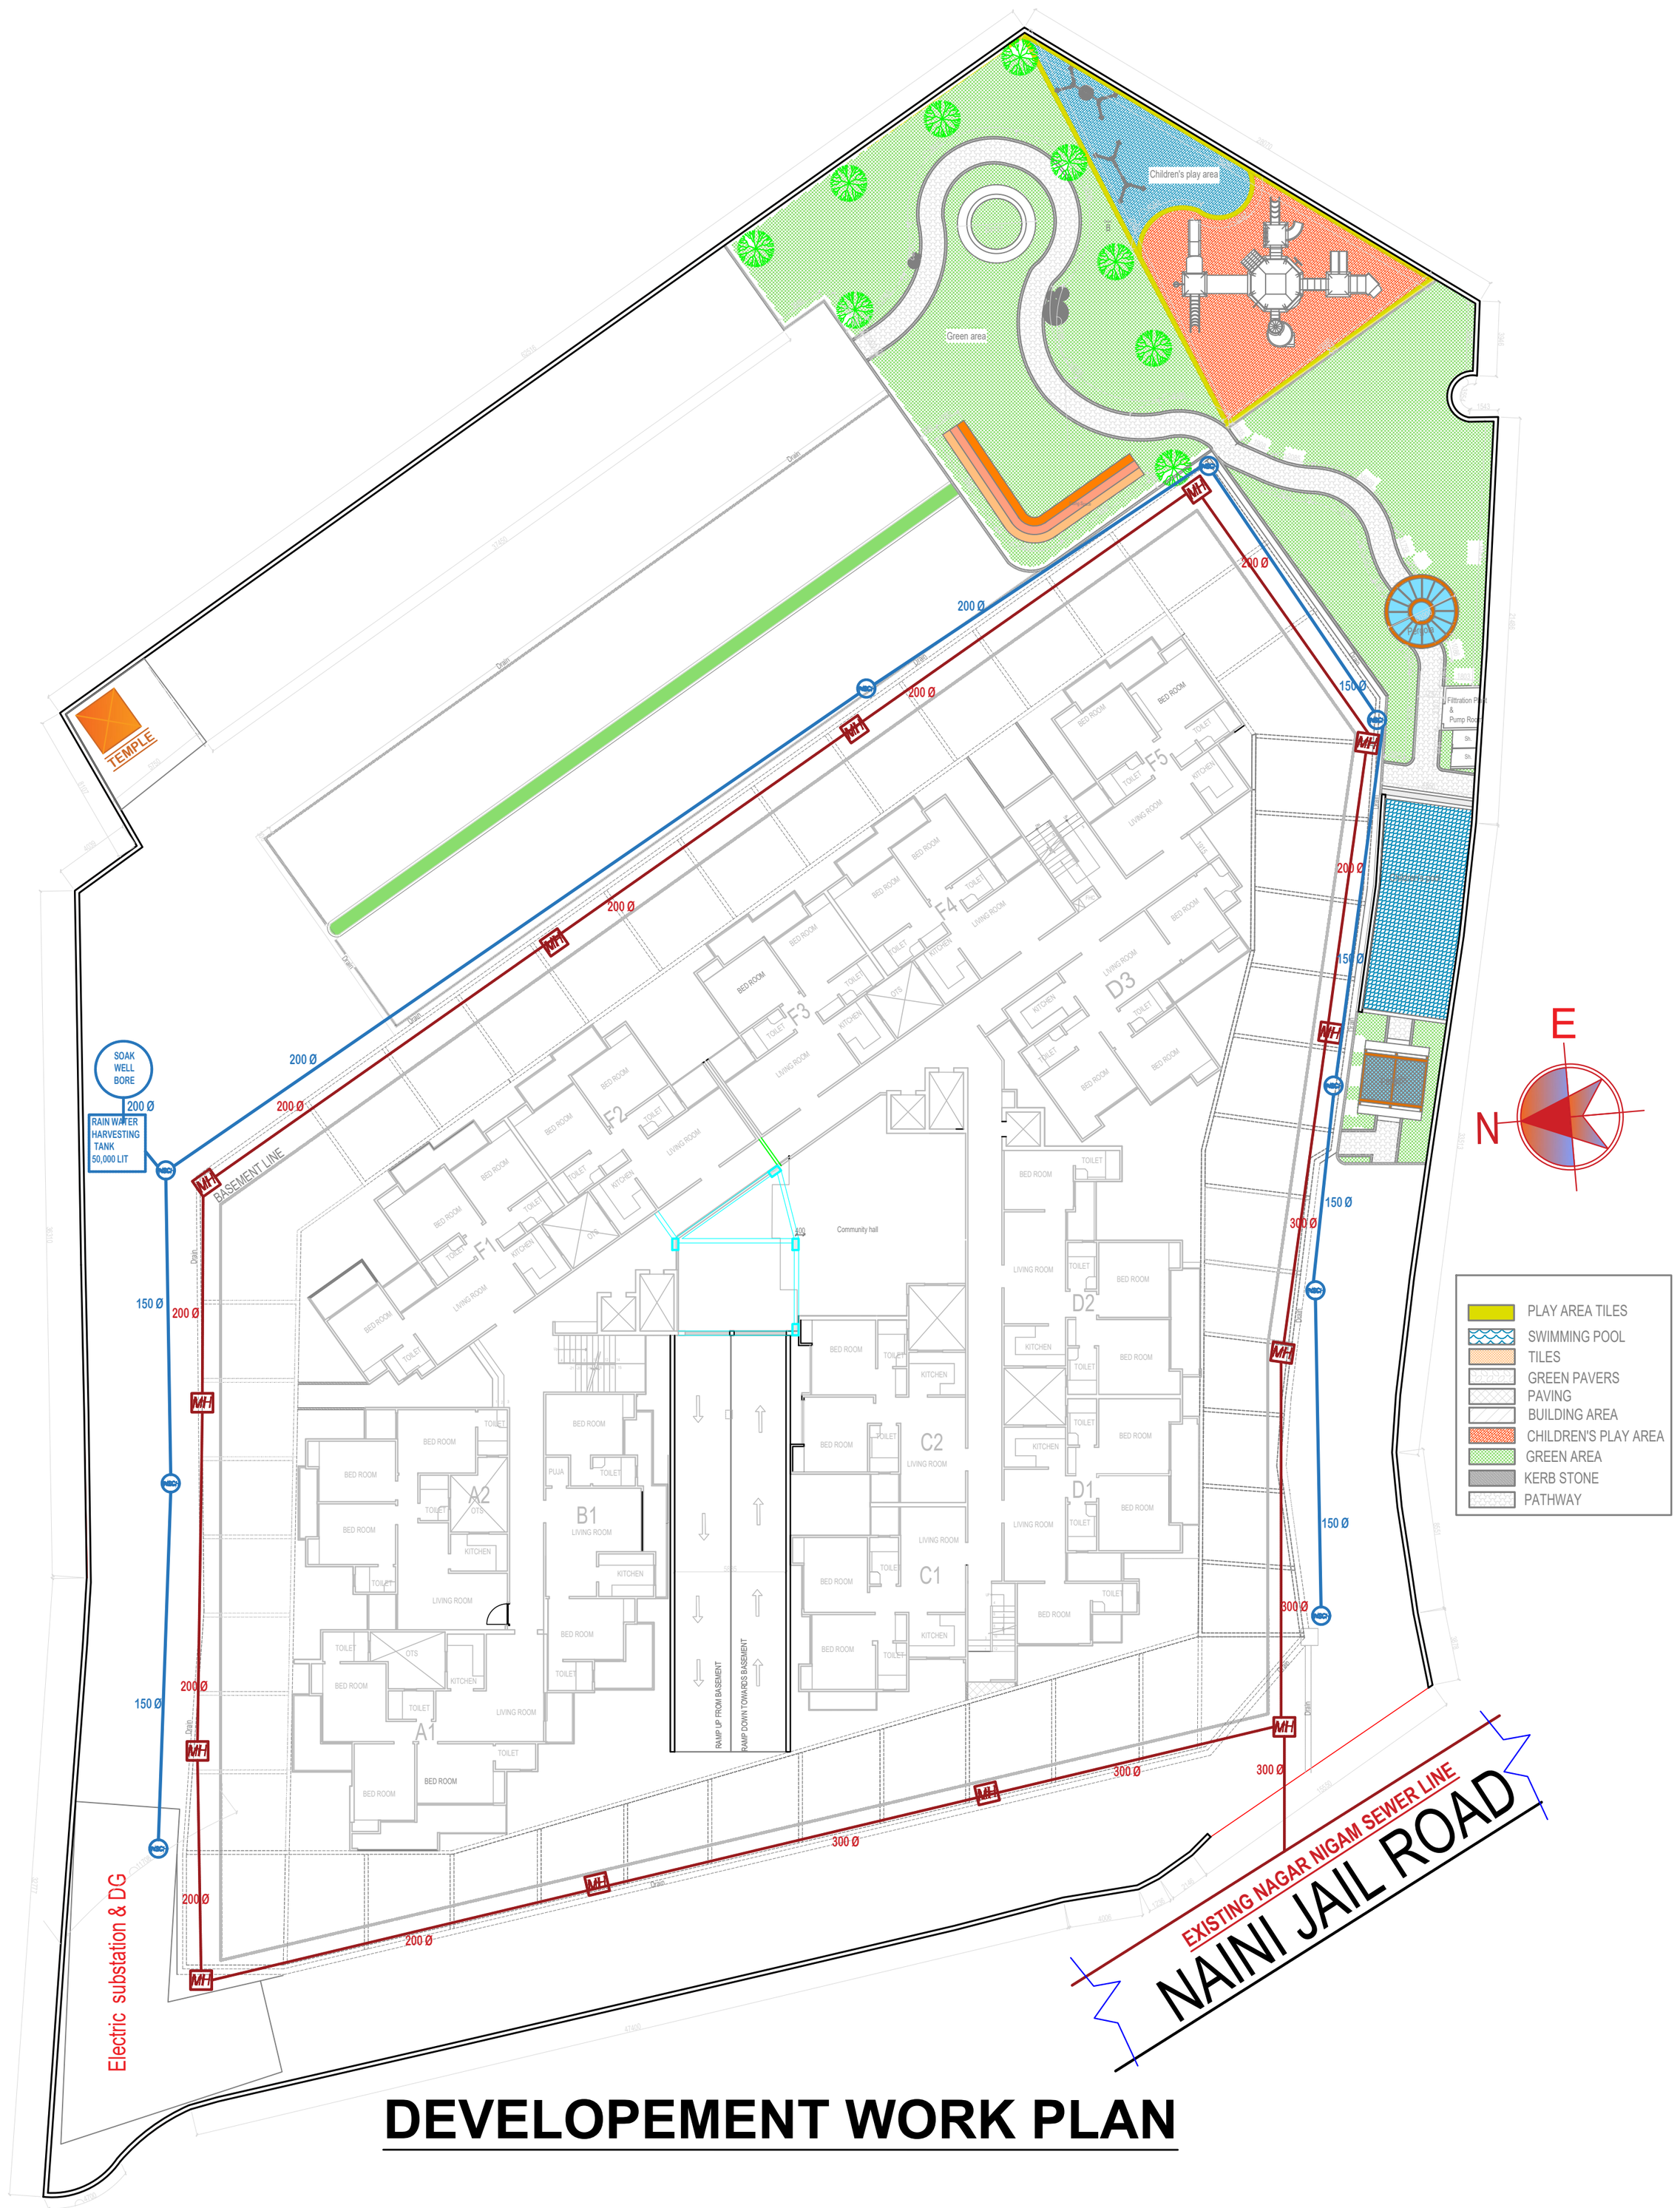

DEVELOPEMENT WORK PLAN

PROJECT:PROPOSED GROUP HOUSING AT GATA NO:41 /1 ,43 Mi, 536 / 221,CHAK DONDI, PARGANA-ARAIL,TEHSIL-KARCHANA,DISTT.-PRAYAGARAJ(U.P.) (MAHALAXMI APARTMENT)