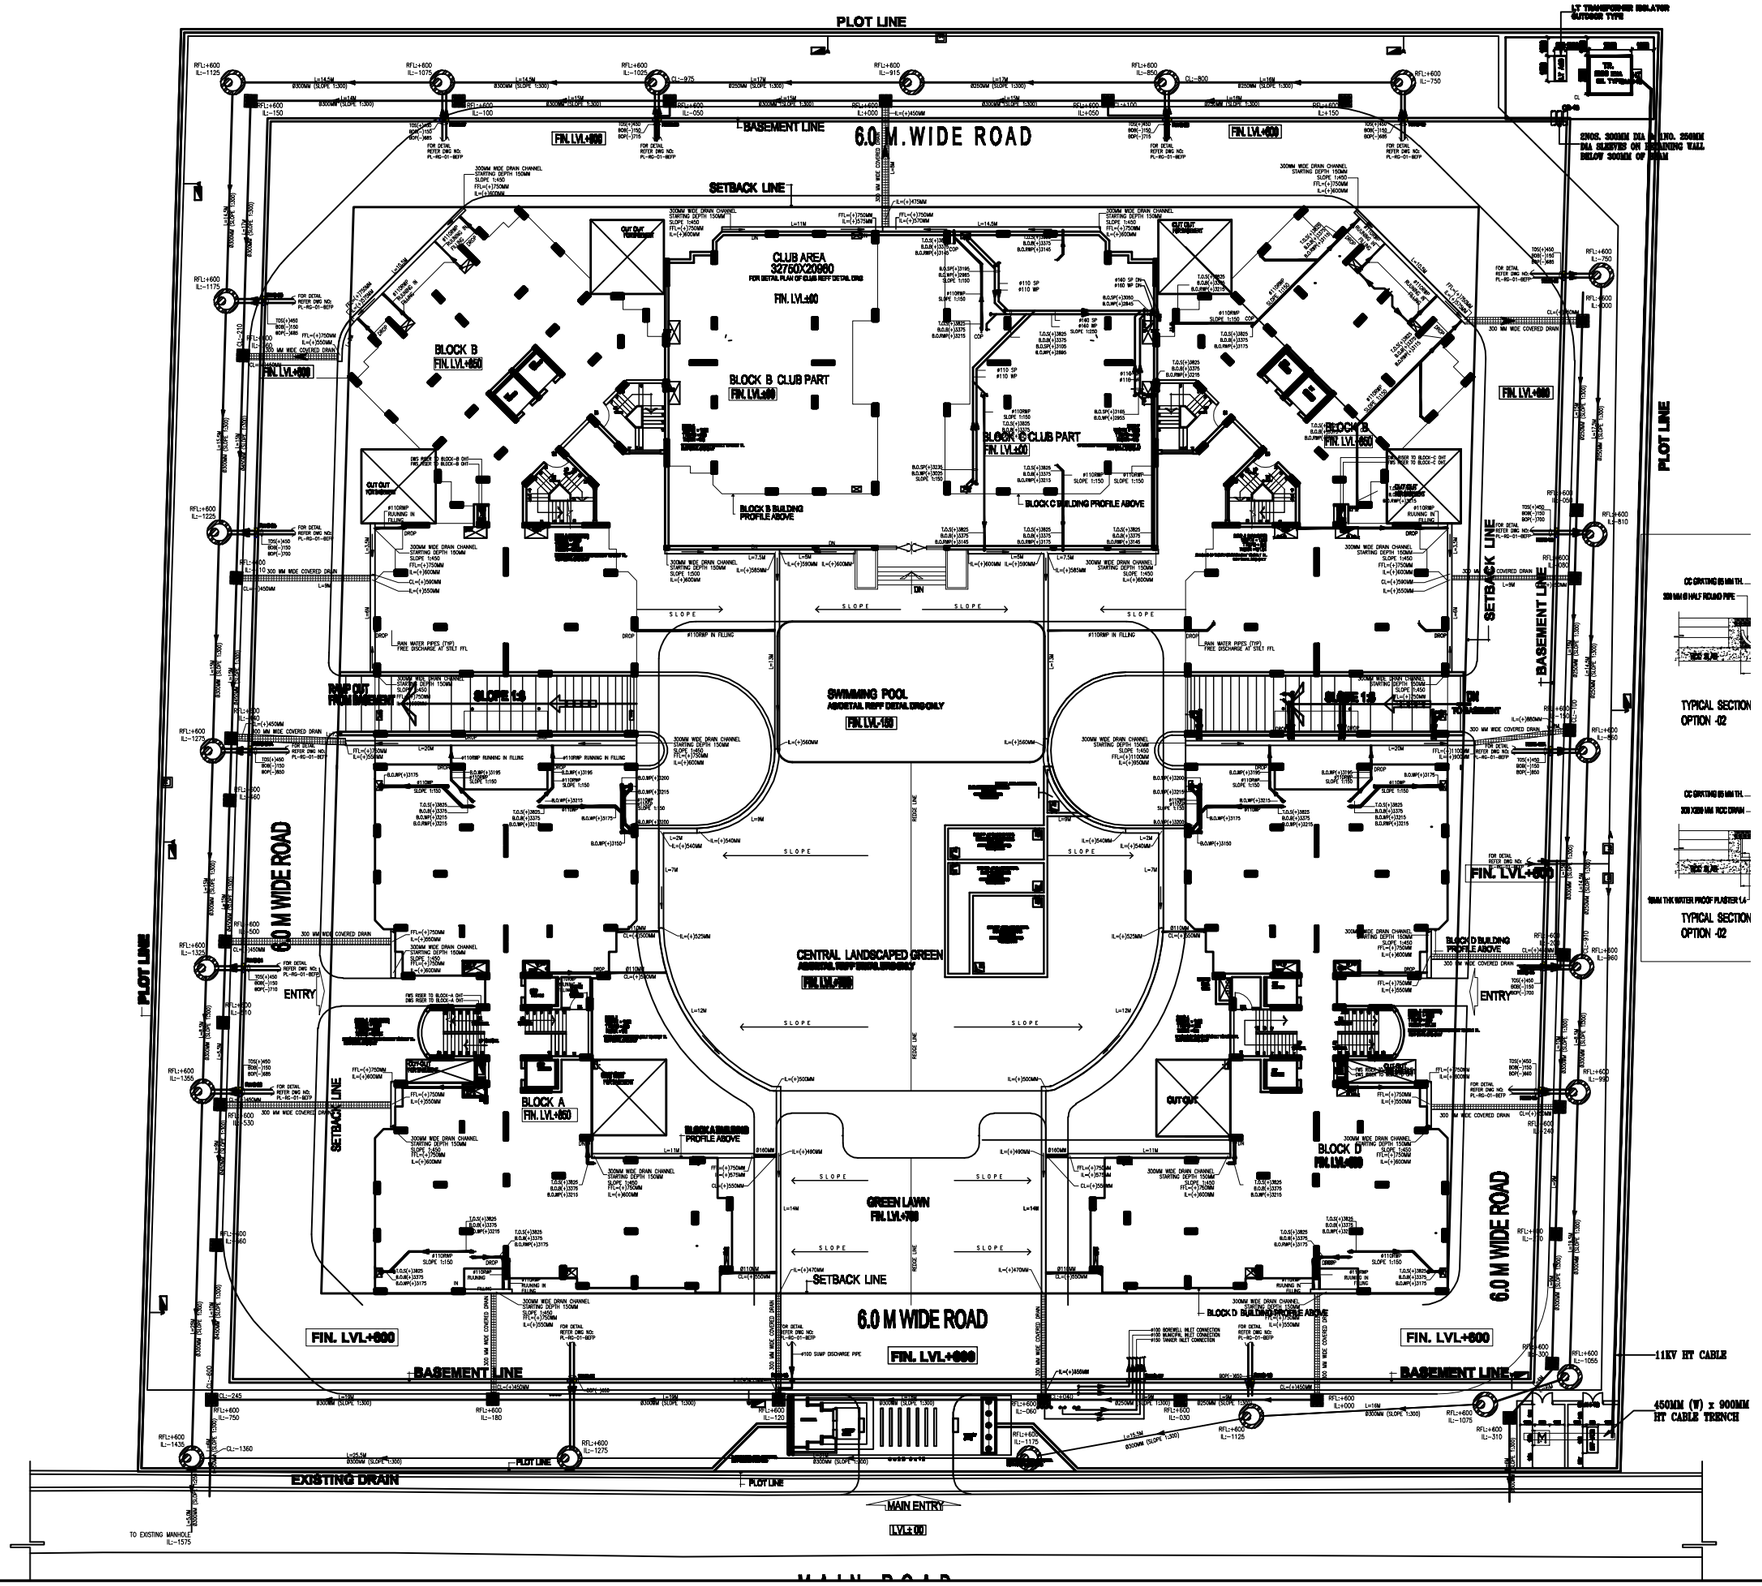

PL-RG-00-GRFP

FIRE SUPPRESSION ABBREVIATION	
FHC	FIRE HYDRANT HOSE
FSD	FIRE SPRINKLER DRAIN
FSP	FIRE SPRINKLER PIPE
FHC	FIRE HOSE CABINET
SC-1	SLAB CUTOUT 300x300MM
SC-2	SLAB CUTOUT 300x150MM
SP	SPRINKLER
BV	BUTTERFLY VALVE
WV	WALL VALVE
⊕	PENDANT SPRINKLER
	EXTERNAL FIRE HYDRANT / EXTERNAL FIRE HOSE CABINET
	VALVE CHAMBER 1500x1500MM(LENGTH)
	FLOW DIRECTION
2H ⊕	HYDRANT
4 ⊕	HOSE IN LENGTH
2 ⊕	SHOWER
AV ⊕	AUTOMATIC AIR VENT
PLUMBING SYMBOL AND ABBREVIATION	
MP	MAIN PIPE
CP	COLD
HP	HOT PIPE
DWS	DOMESTIC WATER SUPPLY PIPE
FWS	FLUSHING WATER SUPPLY PIPE
CSP	CAST IRON SLIP
	CAST IRON
SWP	SPIGOT OF WATER/SOIL PIPE
SOS	SOP OF SLAB
ROW	BOTTOM OF ROW
RETAINING	RETAINING WALL CUTOUT
	FLOW DIRECTION
2H ⊕	DRAIN PIPE
4 ⊕	SHAFTER

RETAINING WALL CUTOUT SCHEDULE

NAME	CUTOUT TYPE	SIZE(W*H)	CUTOUT LEVEL BOTTOM OF CUTOUT
CL	[illegible]	[illegible]	[illegible]
CL	[illegible]	[illegible]	[illegible]
CL	[illegible]	[illegible]	[illegible]