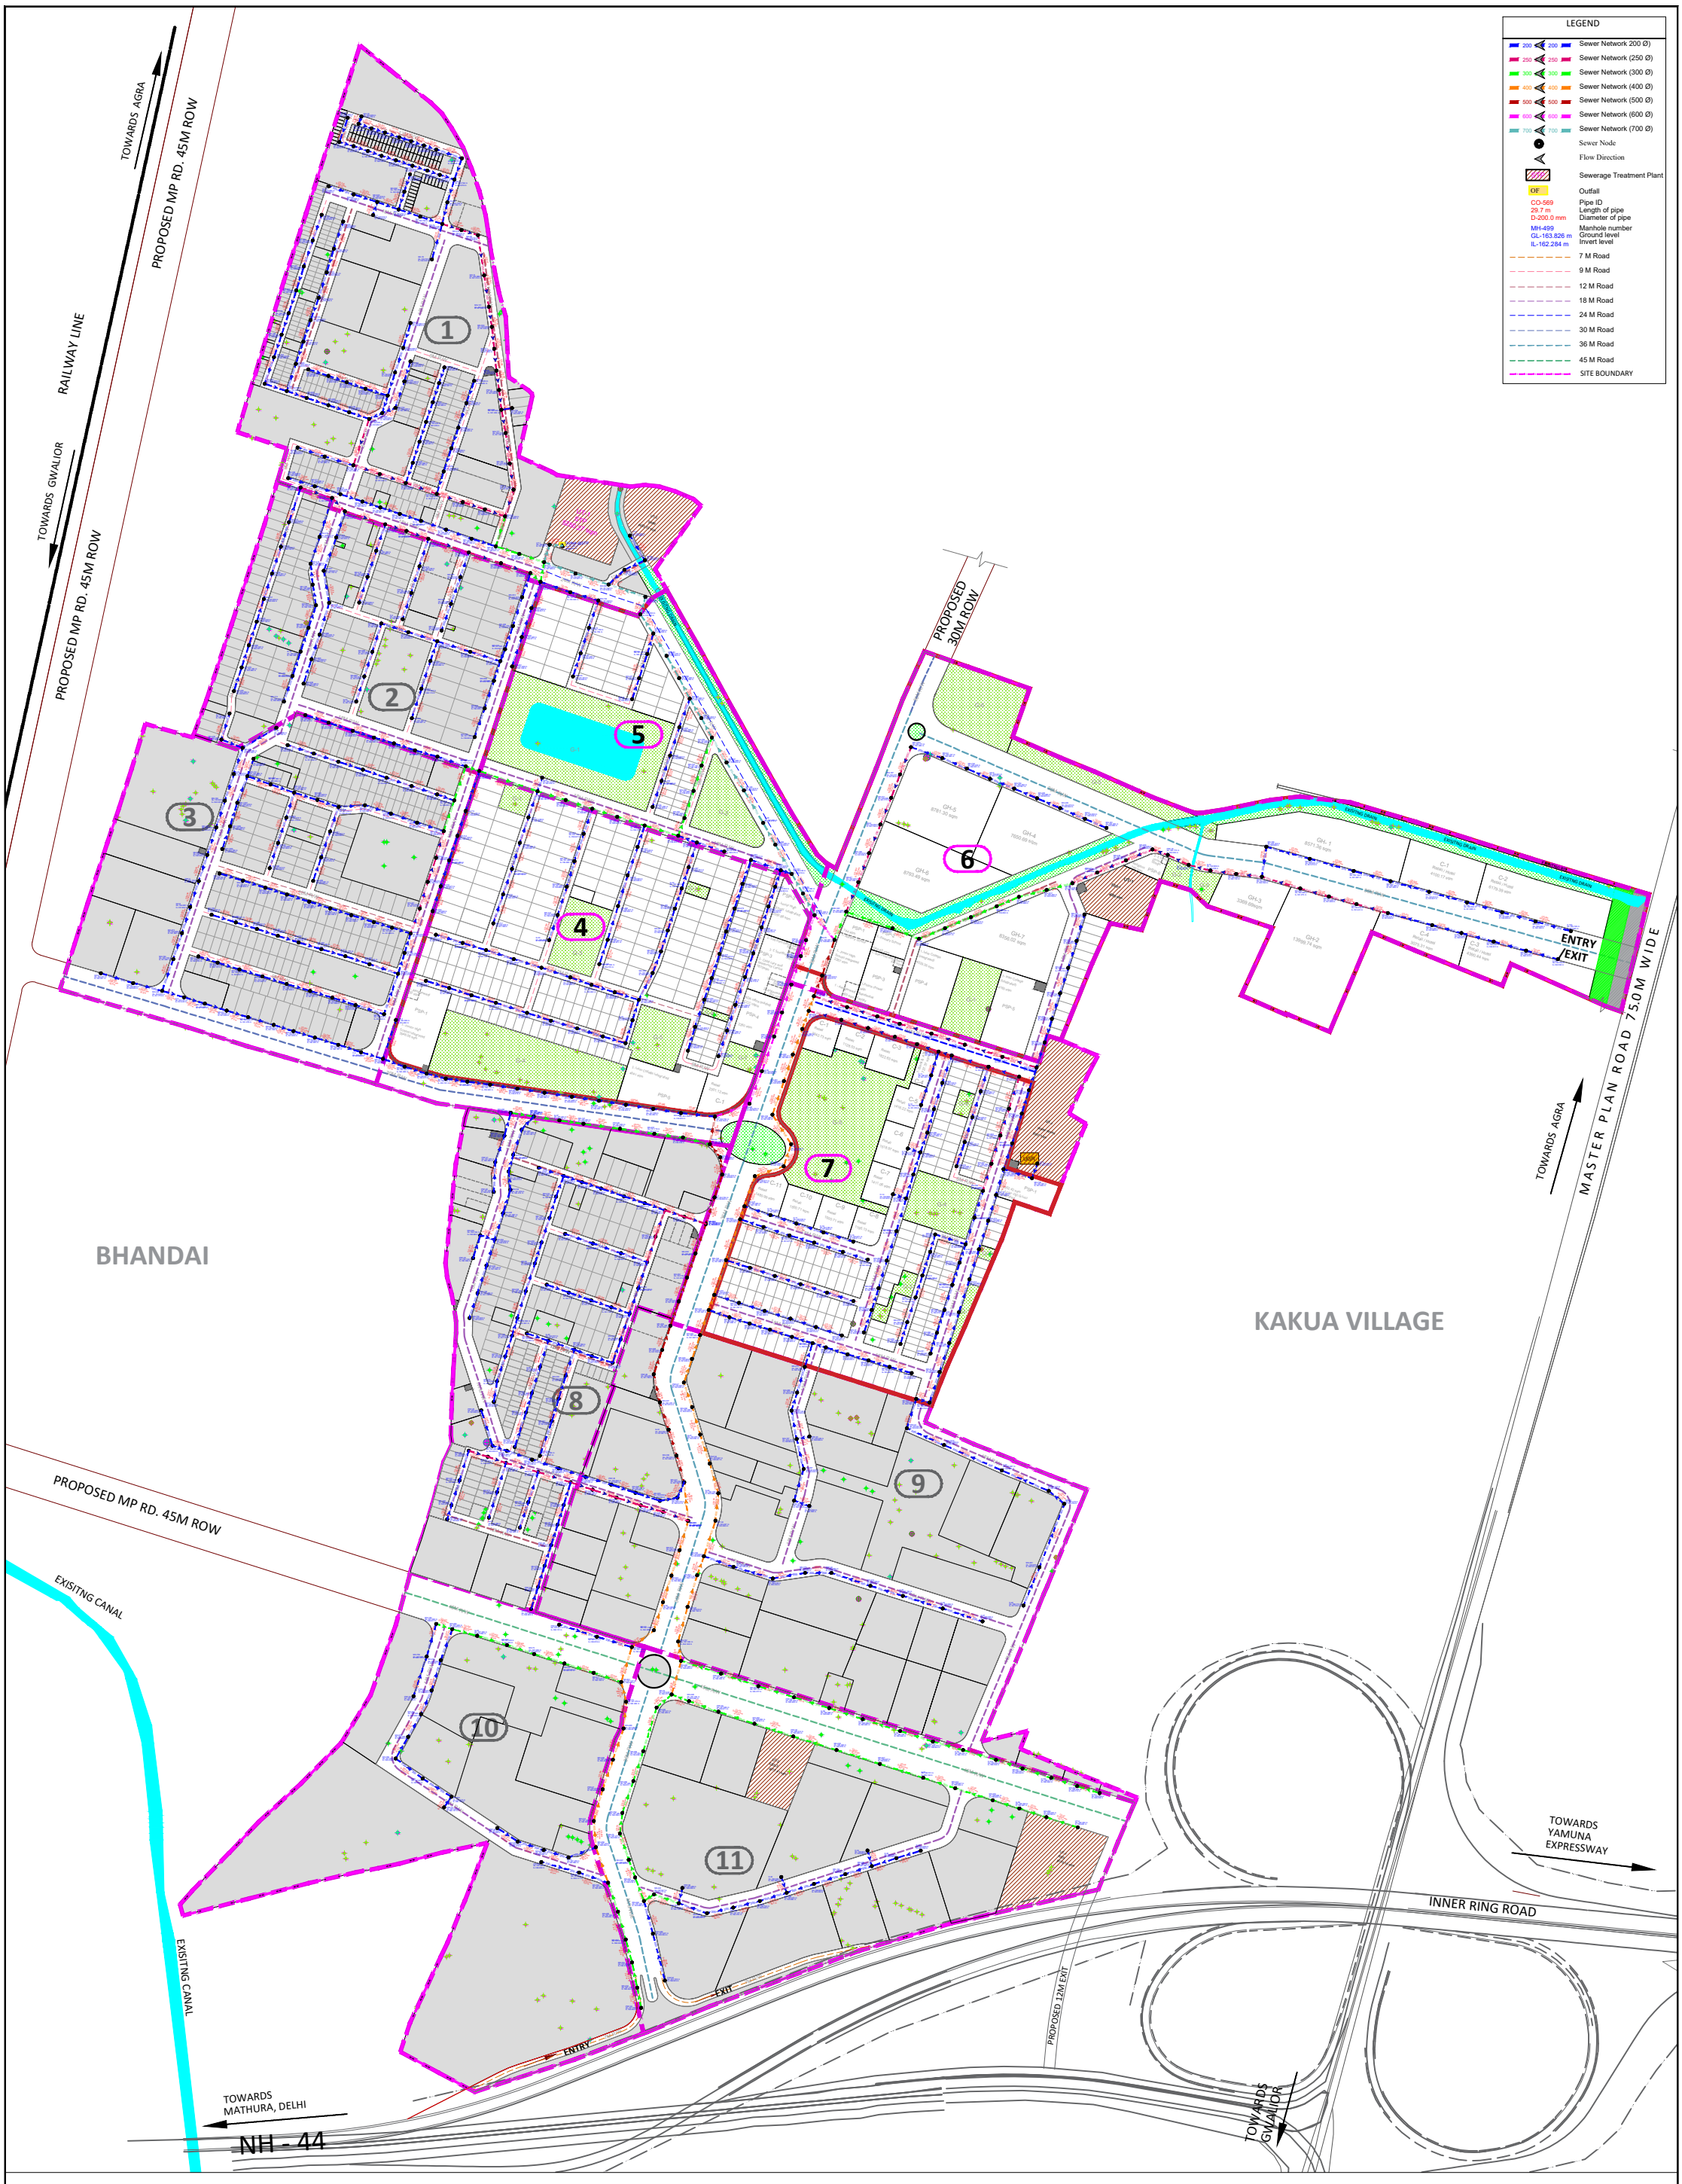

REVISION BLOCK		
3		
2		
1		
0		
REV.	DATE	DESCRIPTION

CLIENT : Agra Development Authority ADA
Ratan Muni Rd, Jaipur House,
Jaipur House Colony, Agra,
Uttar Pradesh 282010

CONSULTANT: Voyants Solutions Pvt. Ltd.
403, 4th Floor, Park Centra, Sec.-30
NH-8,Gurgaon - 122001,India.

PROJECT TITLE : **Proposed Layout Plan of Atal Puram Scheme, situated at Kakua & Bhandai Village, Gwalior Road, Agra.**

DRAWING TITLE : **ATAL PURAM PHASE 2- SEWERAGE NETWORK**

DRAWING NO : VSPL/IPD/2324-066/DPR/SEW/01

GRAPHIC SCALE : 0 25 125 250

N W E S

ISSUE RECORD	APPROVED FOR ISSUE
Concept	
DPR	
Tender	✓
Revision	R0
Date	AUG. 25

SHEET SIZE A1