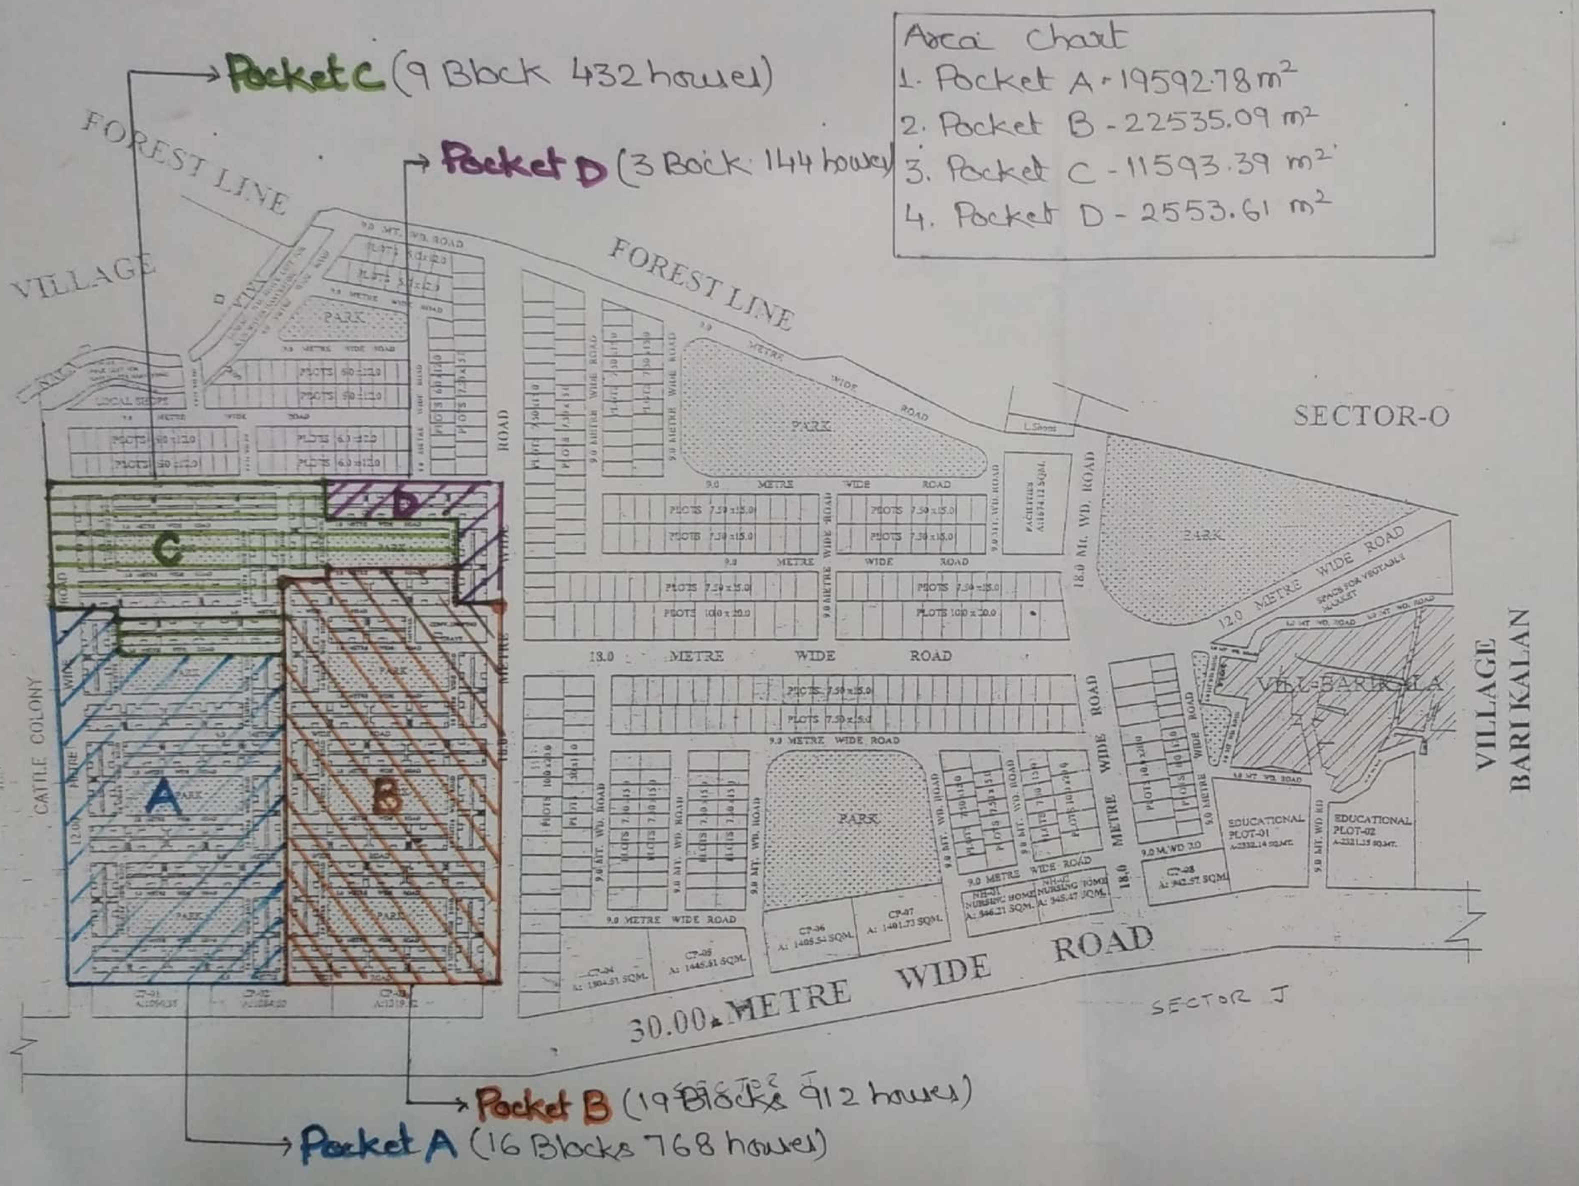

(राजेश कुमार राय) अवर अभियन्ता
(कुंज बिहारी) अवर अभियन्ता
(राजेश सिंह) सहायक अभियन्ता
(अजय शंकर मिश्रा) अधिशासी अभियन्ता

REVISED LAYOUT PLAN OF SECTOR-N, BASANT KUNJ, HARDOI ROAD SCHEME, LUCKNOW.

TOTAL NO OF BLOCKS-0047
UNITS IN ONE BLOCK-0048
TOTAL NO OF UNITS-2256

DETAIL OF PLOTS:-

S.N.	TYPE	SIZE OF PLOTS	AREA (IN SQ.MTS)	NOS
1.	PLOTS (H.I.G.)	10.00 M. X 20.00 M.	200.00 SQ.MT.	[illegible]
2.	PLOTS (M.I.G.)	07.50 M. X 15.00 M.	112.50 SQ.MT.	234
3.	PLOTS (L.I.G.)	06.00 M. X 12.00 M.	[illegible] SQ.MT.	[illegible]
4.	CP-1	AS SITE	[illegible] SQ.MT. APPROX.	
5.	CP-2	AS SITE	[illegible] SQ.MT. APPROX.	
6.	CP-3	AS SITE	1319.42 SQ.MT. APPROX.	
7.	CP-4	AS SITE	1104.51 SQ.MT. APPROX.	
8.	CP-5	AS SITE	1445.51 SQ.MT. APPROX.	
9.	CP-6	AS SITE	1405.54 SQ.MT. APPROX.	
10.	CP-7	AS SITE	1401.73 SQ.MT. APPROX.	
11.	CP-8	AS SITE	942.57 SQ.MT. APPROX.	
12.	NH-1	AS SITE	946.21 SQ.MT. APPROX.	
13.	NH-2	AS SITE	945.47 SQ.MT. APPROX.	
13.	ED-1	AS SITE	2332.14 SQ.MT. APPROX.	
14.	ED-2	AS SITE	2321.35 SQ.MT. APPROX.	

AREA STATMENT:-

NO	PARTICULARS	AREA	% AGE
	TOTAL AREA OF SCHEME	202723.60 SQM.	
1.	AREA UNDER R.W.HARVES.	1629.33 SQ.M.	00.81 %
2.	AREA UNDER PLOTS & BLOCKS	79586.71 SQ.M.	39.26 %
3.	AREA UNDER COMMERCIAL	13776.78 SQ.M.	06.79%
4.	AREA UNDER EDUCATIONAL	4653.49 SQ.M.	02.29%
5.	AREA UNDER PARKS/GREEN	32483.11 SQ.M.	16.02 %
6.	AREA UNDER NURSING HOME	1691.68 SQ.M.	00.84 %
7.	AREA UNDER FACILITIES	1674.12 SQ.M.	00.83%
8.	AREA UNDER ROADS	67227.68 SQ.M.	33.16%

NOTES:-
1. THIS REV. LAYOUT PLAN HAS BEEN PREPARED ON THE BASIS OF SURVEY GIVEN BY E-B-7
2. THIS REV. LAYOUT PLAN HAS BEEN RELEASD FOR SITE VERIFICATION & ARJAN ONLY.

TENTATIVE:-

R E V I S I O N

DATE	APRIL 2019
DRG. NO.	
DEALT BY	
CHECKED BY	

LUCKNOW DEVELOPMENT AUTHORITY

J.E.
A.E.
PRATAP SHANKAR MISHRA
E.E.
T.P. SINGH
T.P.

Scanned with CamScanner