Project Title: PROPOSED GROUP HOUSING FOR DRAGON AGE REALTORS PVT. LTD. THROUGH DIRECTOR MR ARIZ ABBAS ON KHASRA NO 83, 84, 88 AND 90 OF VILLAGE MALOOKPUR KH, TAHSEEL MOHAN LALGANJ, LUCKNOW.

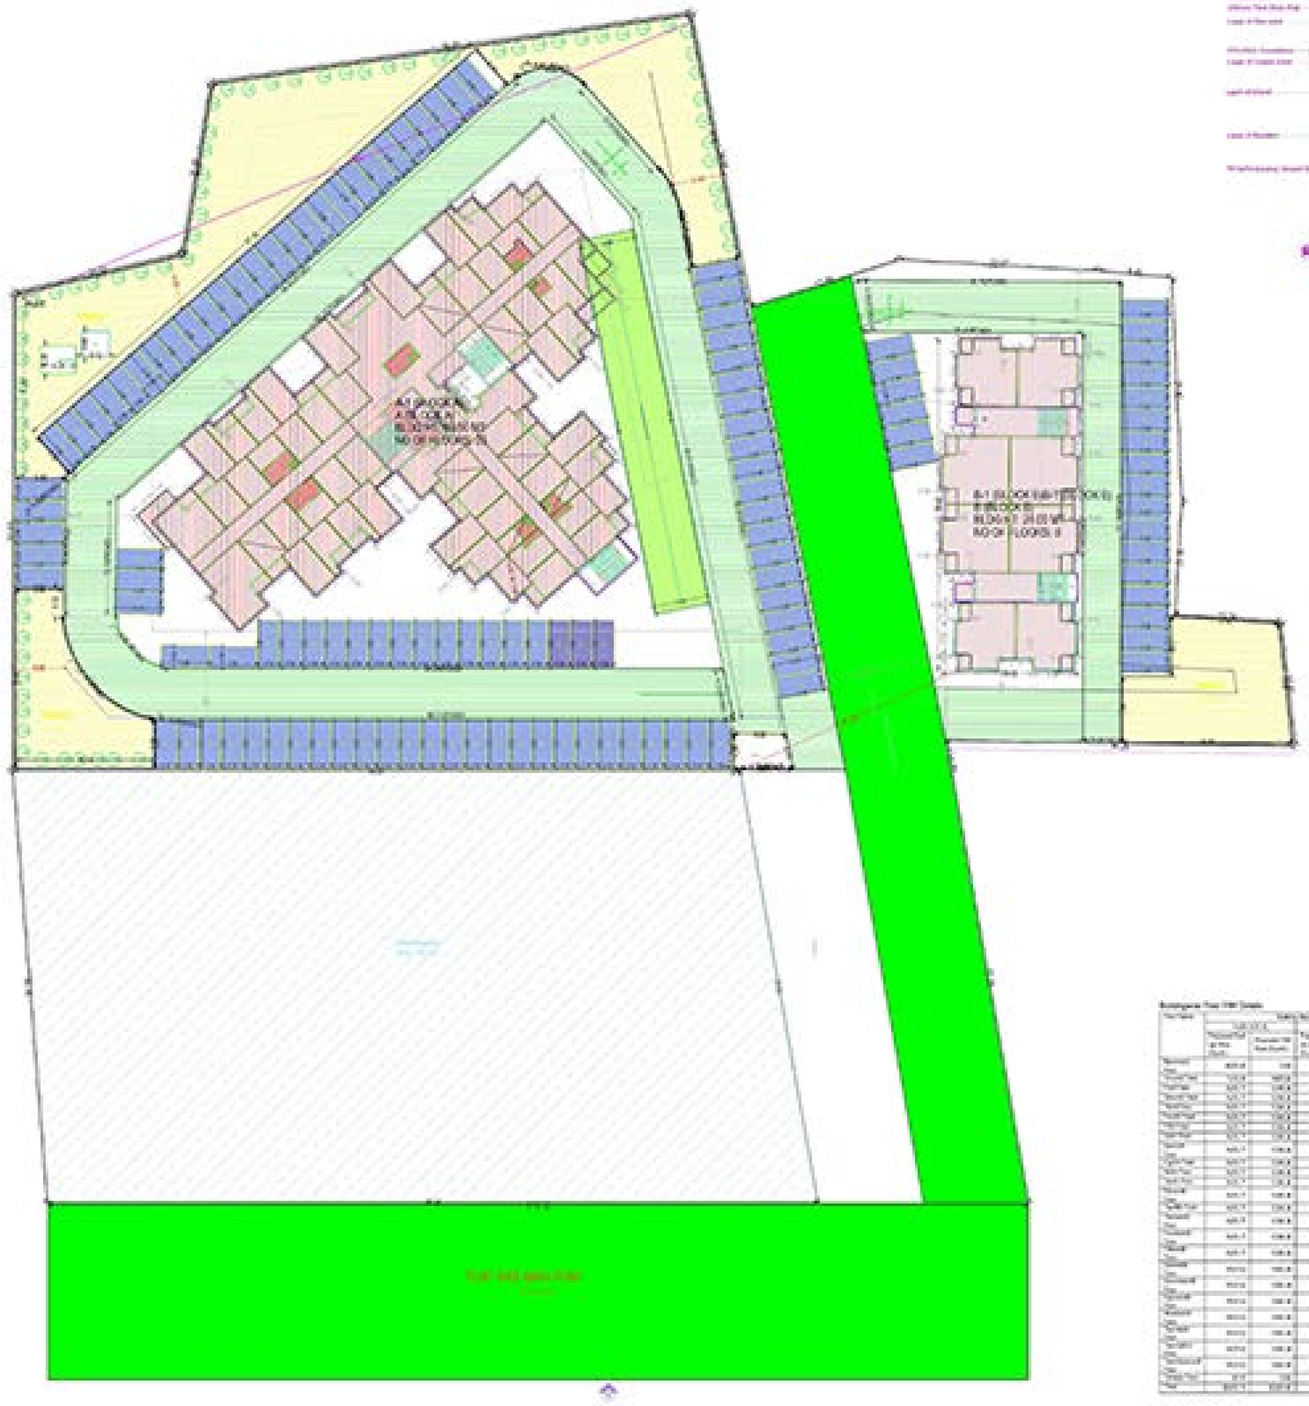

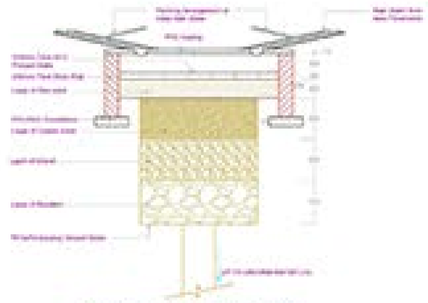

RAIN WATER HARVESTING

KEY PLAN
(Scale - NTS)

Note - 1) This drawing is prepared as per the current prevailing Building Bye Laws.
2) If Map sanctioned is used for purpose anything other than stated in application will lead to rejection of Map.

BID_AD_0987.00_v_1300.00_MM

Project Title: PROPOSED GROUP HOUSING FOR DRAGON AGE REALTORS PVT. LTD. THROUGH DIRECTOR MR ARIZ ABBAS ON KHASRA NO 83, 84, 88 AND 90 OF VILLAGE MALOOKPUR KI, TAHSEEL MOHAN LALGANJ, LUCKNOW.

BASEMENT FLOOR PLAN
(SCALE 1:100)

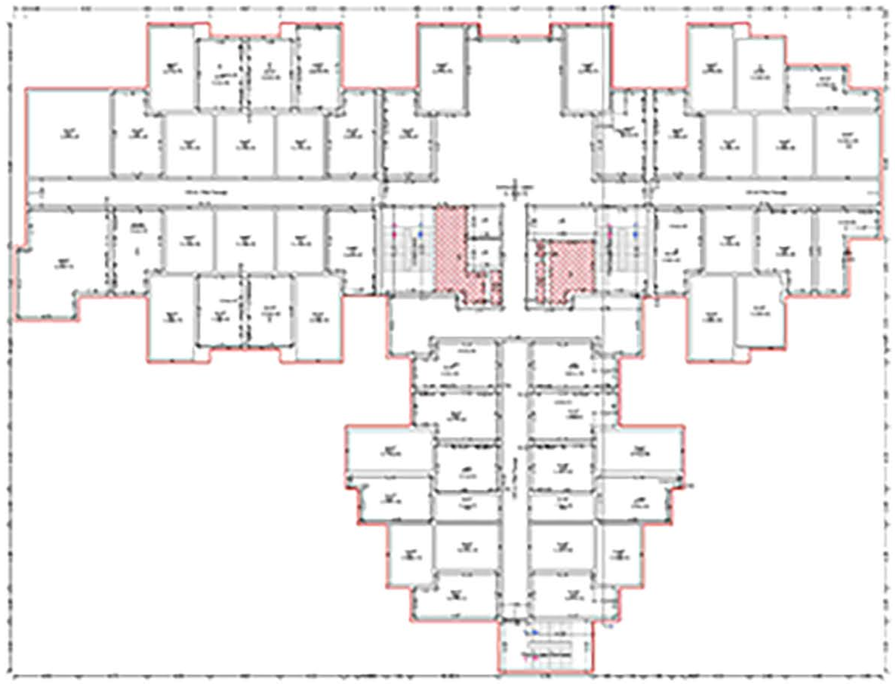

GROUND FLOOR PLAN
(Typical)
(SCALE 1:100)

Building A, BLOCK A1


SCHEDULE OF DOOR

Door Name	Name	Length	Height	Nos.
D-GROUND-1		0.90	2.10	1
D-GROUND-2		0.90	2.10	1
D-GROUND-3		0.90	2.10	1
D-GROUND-4		0.90	2.10	1
















Note - 1) This drawing is prepared as per the current prevailing Building Bye Laws.
2) If Map sanctioned is used for purpose anything other than stated in application will lead to rejection of Map.

Total Plot Area - 9268.25	Total FAR Area - 34206.80
Total Coverage Area - 529.12	Total BUA Area - 43206.30

BO_AE_0413_B_T1910_MM

Project Title: PROPOSED GROUP HOUSING FOR DRAGON AGE REALTORS PVT. LTD. THROUGH DIRECTOR MR ARIZ ABBAS ON KHASRA NO 83, 84, 88 AND 90 OF VILLAGE-MALOOKPUR-01, TAHSEEL-MOHAN LALGANJ, LUCKNOW.

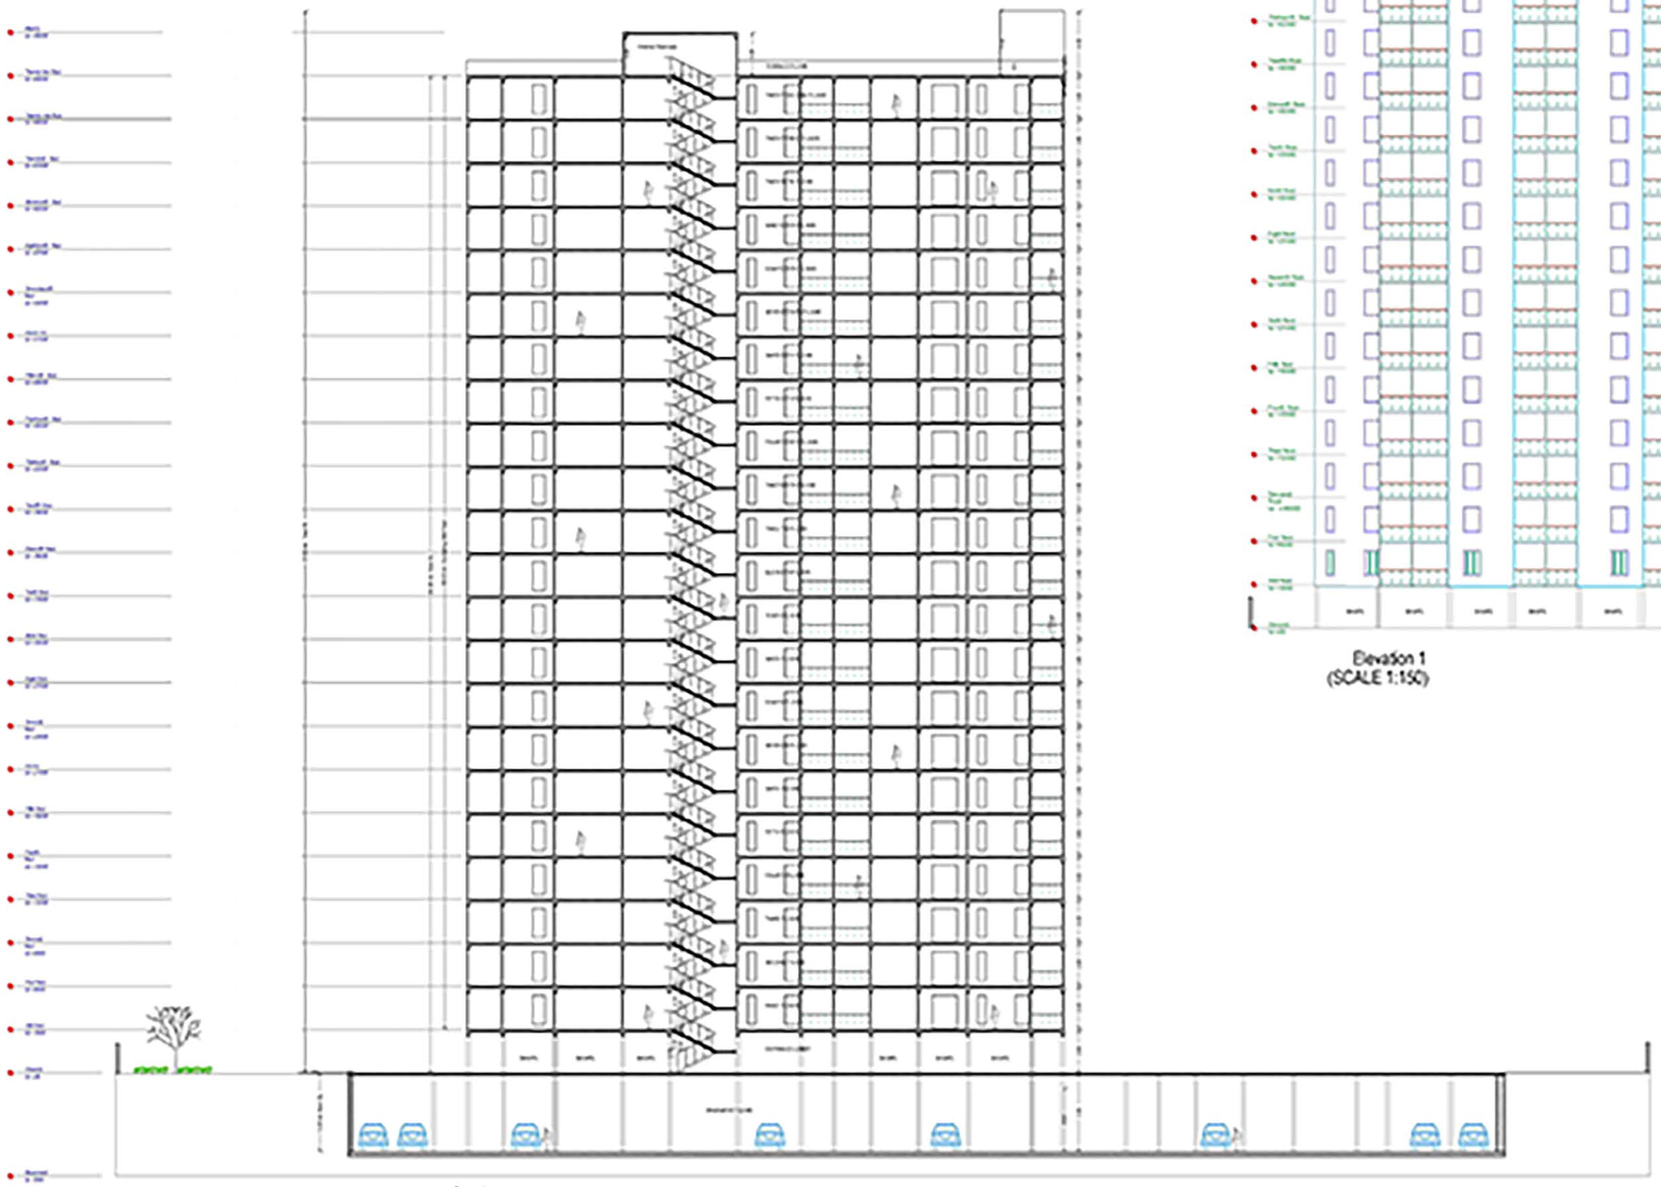

Section AA'
(SCALE 1:150)

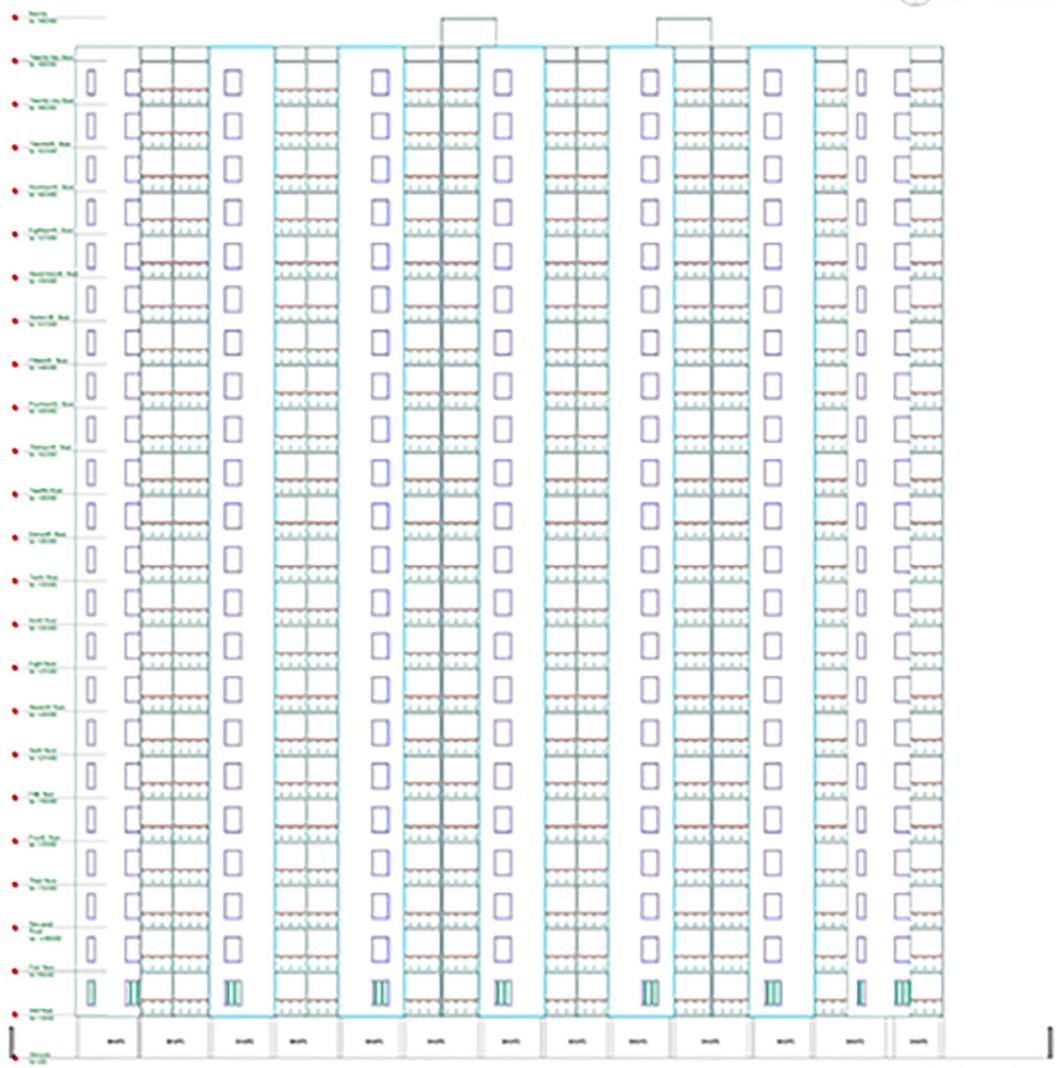

Elevation 1
(SCALE 1:150)

Note - 1. This drawing is prepared as per the current prevailing Building Bye Laws.
2. If Map sanctioned is used for purpose anything other than stated in application will lead to rejection of Map.

Total Plot Area - 6268.23	Total FAR Area - 34396.80
Total Coverage Area - 626.32	Total BUA Area - 43996.33

SO_AE_(M1.38)_(100.0)_(M6)

Project Title: PROPOSED GROUP HOUSING FOR DRAGON AGE REALTORS PVT. LTD. THROUGH DIRECTOR MR ARIZ ABBAS ON KHASRA NO 83, 84, 88 AND 90 OF VILLAGE-MALOOKPUR/KL TAHSEEL-MOHAN LALGANJ, LUCKNOW.

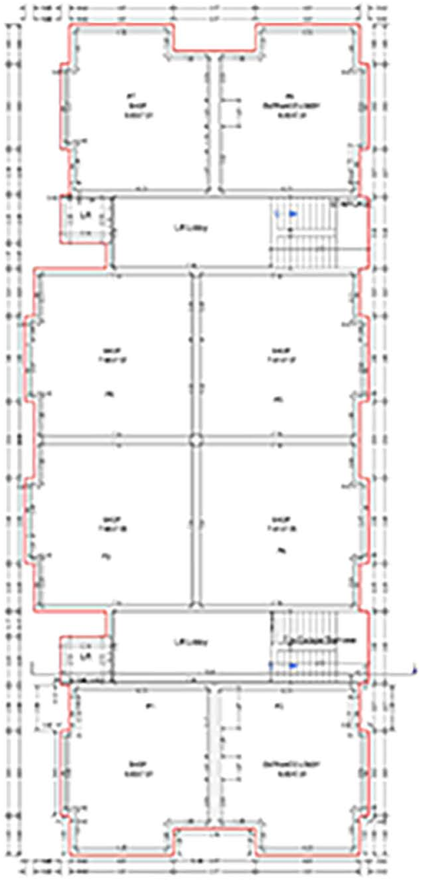

GROUND FLOOR PLAN
(Proposed)
(SCALE 1:100)

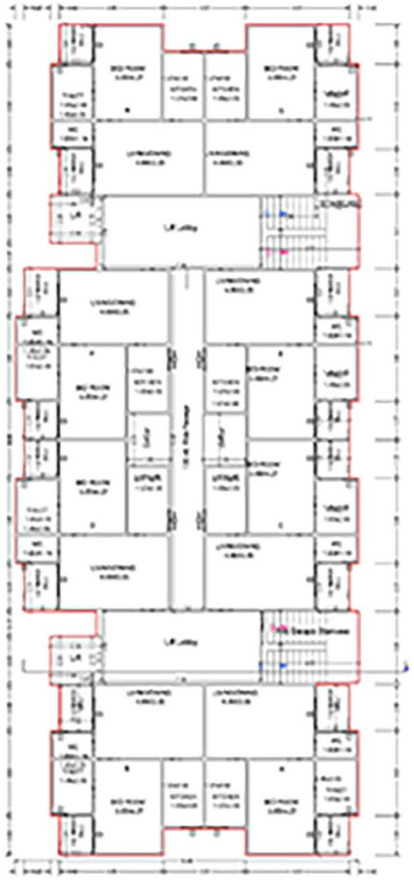

TYPICAL - 1-7 FLOOR PLAN
(Proposed)
(SCALE 1:100)

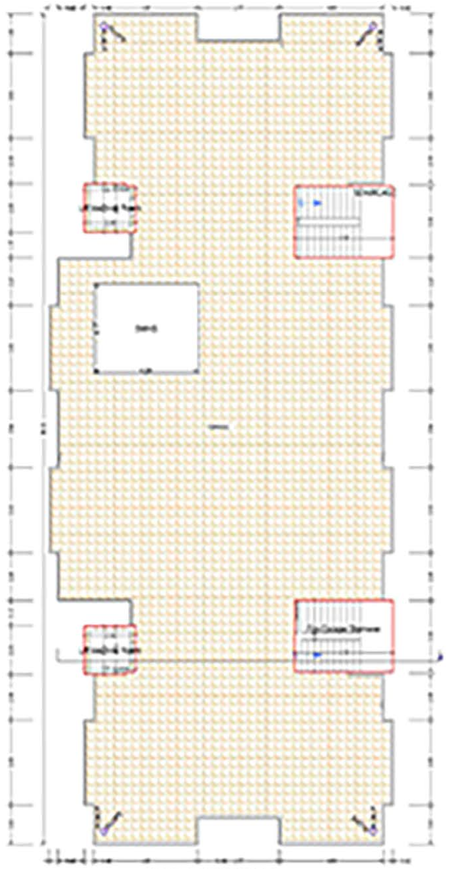

TERRACE FLOOR PLAN
(SCALE 1:100)

Section BB'
(SCALE 1:100)

Basement Calculation Table