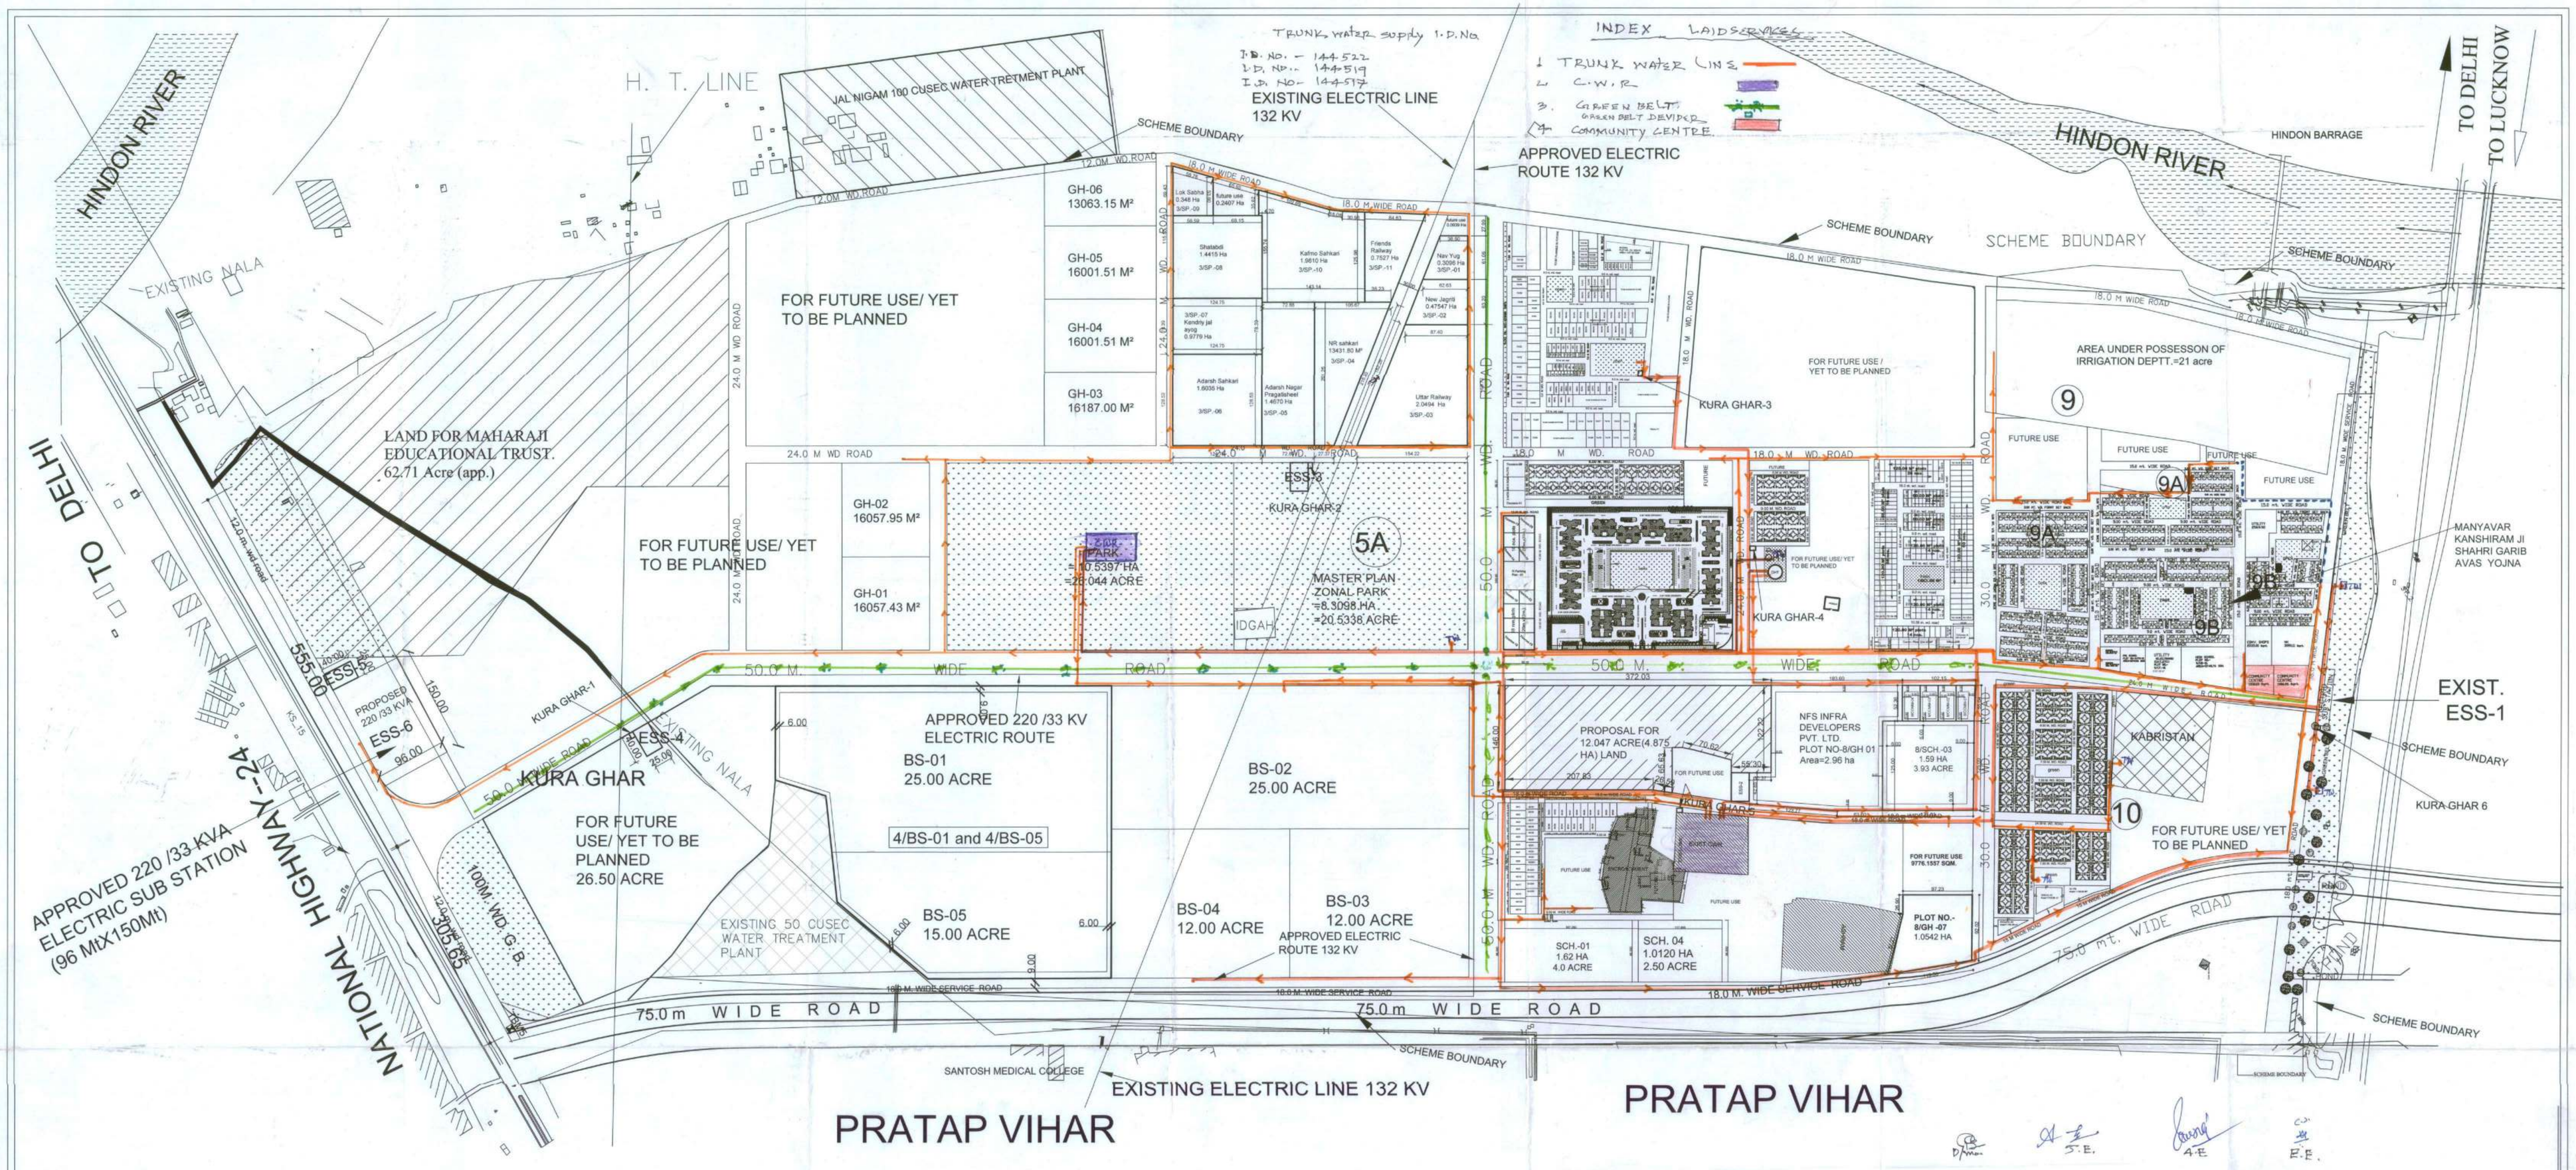

UPAVP SEVOTTAM ARCHITECTURE AND PLANNING UNIT-1 NEELGIRI COMPLEX, INDIRA NAGAR LUCKNOW Email : uphdb@sacharnet.in	**NOTE:-** **1- THIS LAY OUT PLAN HAS BEEN PREPARED AS PER GO NO. 3272 (1)/8-1-10-15 VIVIDH / 10 DATED-19-8-2010.** **2- SECTORS WHICH AREA HAVING BULK SALE PLOTS, HOUSING SOCIETY PLOTS AND MAHARAJI EDUCATION TRUST LAND THEY AREA REQUIRED TO PROVIDE KUDA GHAR ON THERE LAND.**	**Proposed Location For Garbage Collection Canter**	**PART T.L.P. SIDDHARTH VIHAR YOJNA, GHAZIABAD, U.P.**			
DRG NO.		SCALE: 50 25 0 50 100 200	DATE:- 3.2.2017	NORTH:-	SD-03.02.2017	SD-03.02.2017	SIGNED	SIGNED
FILE NO.		Dealt by- Krishna Kant (Arch. Assit.)	SD-03.02.2017		MUKESH RUHELA B.ARCH, M.PLANNING, (HOUSING) A.I.T.P. ASSTT. ARCH. PLANNER	SANJEEV KASHYAP B.PLAN., M.PLANNING.(ENVIRONMENT) A.I.T.P. ARCHITECT PLANNER	CHIEF ARCH. PLANNER	SHAHABUDDIN MOHAMMAD I.A.S. AVAS AYUKT
SHEET NO.								