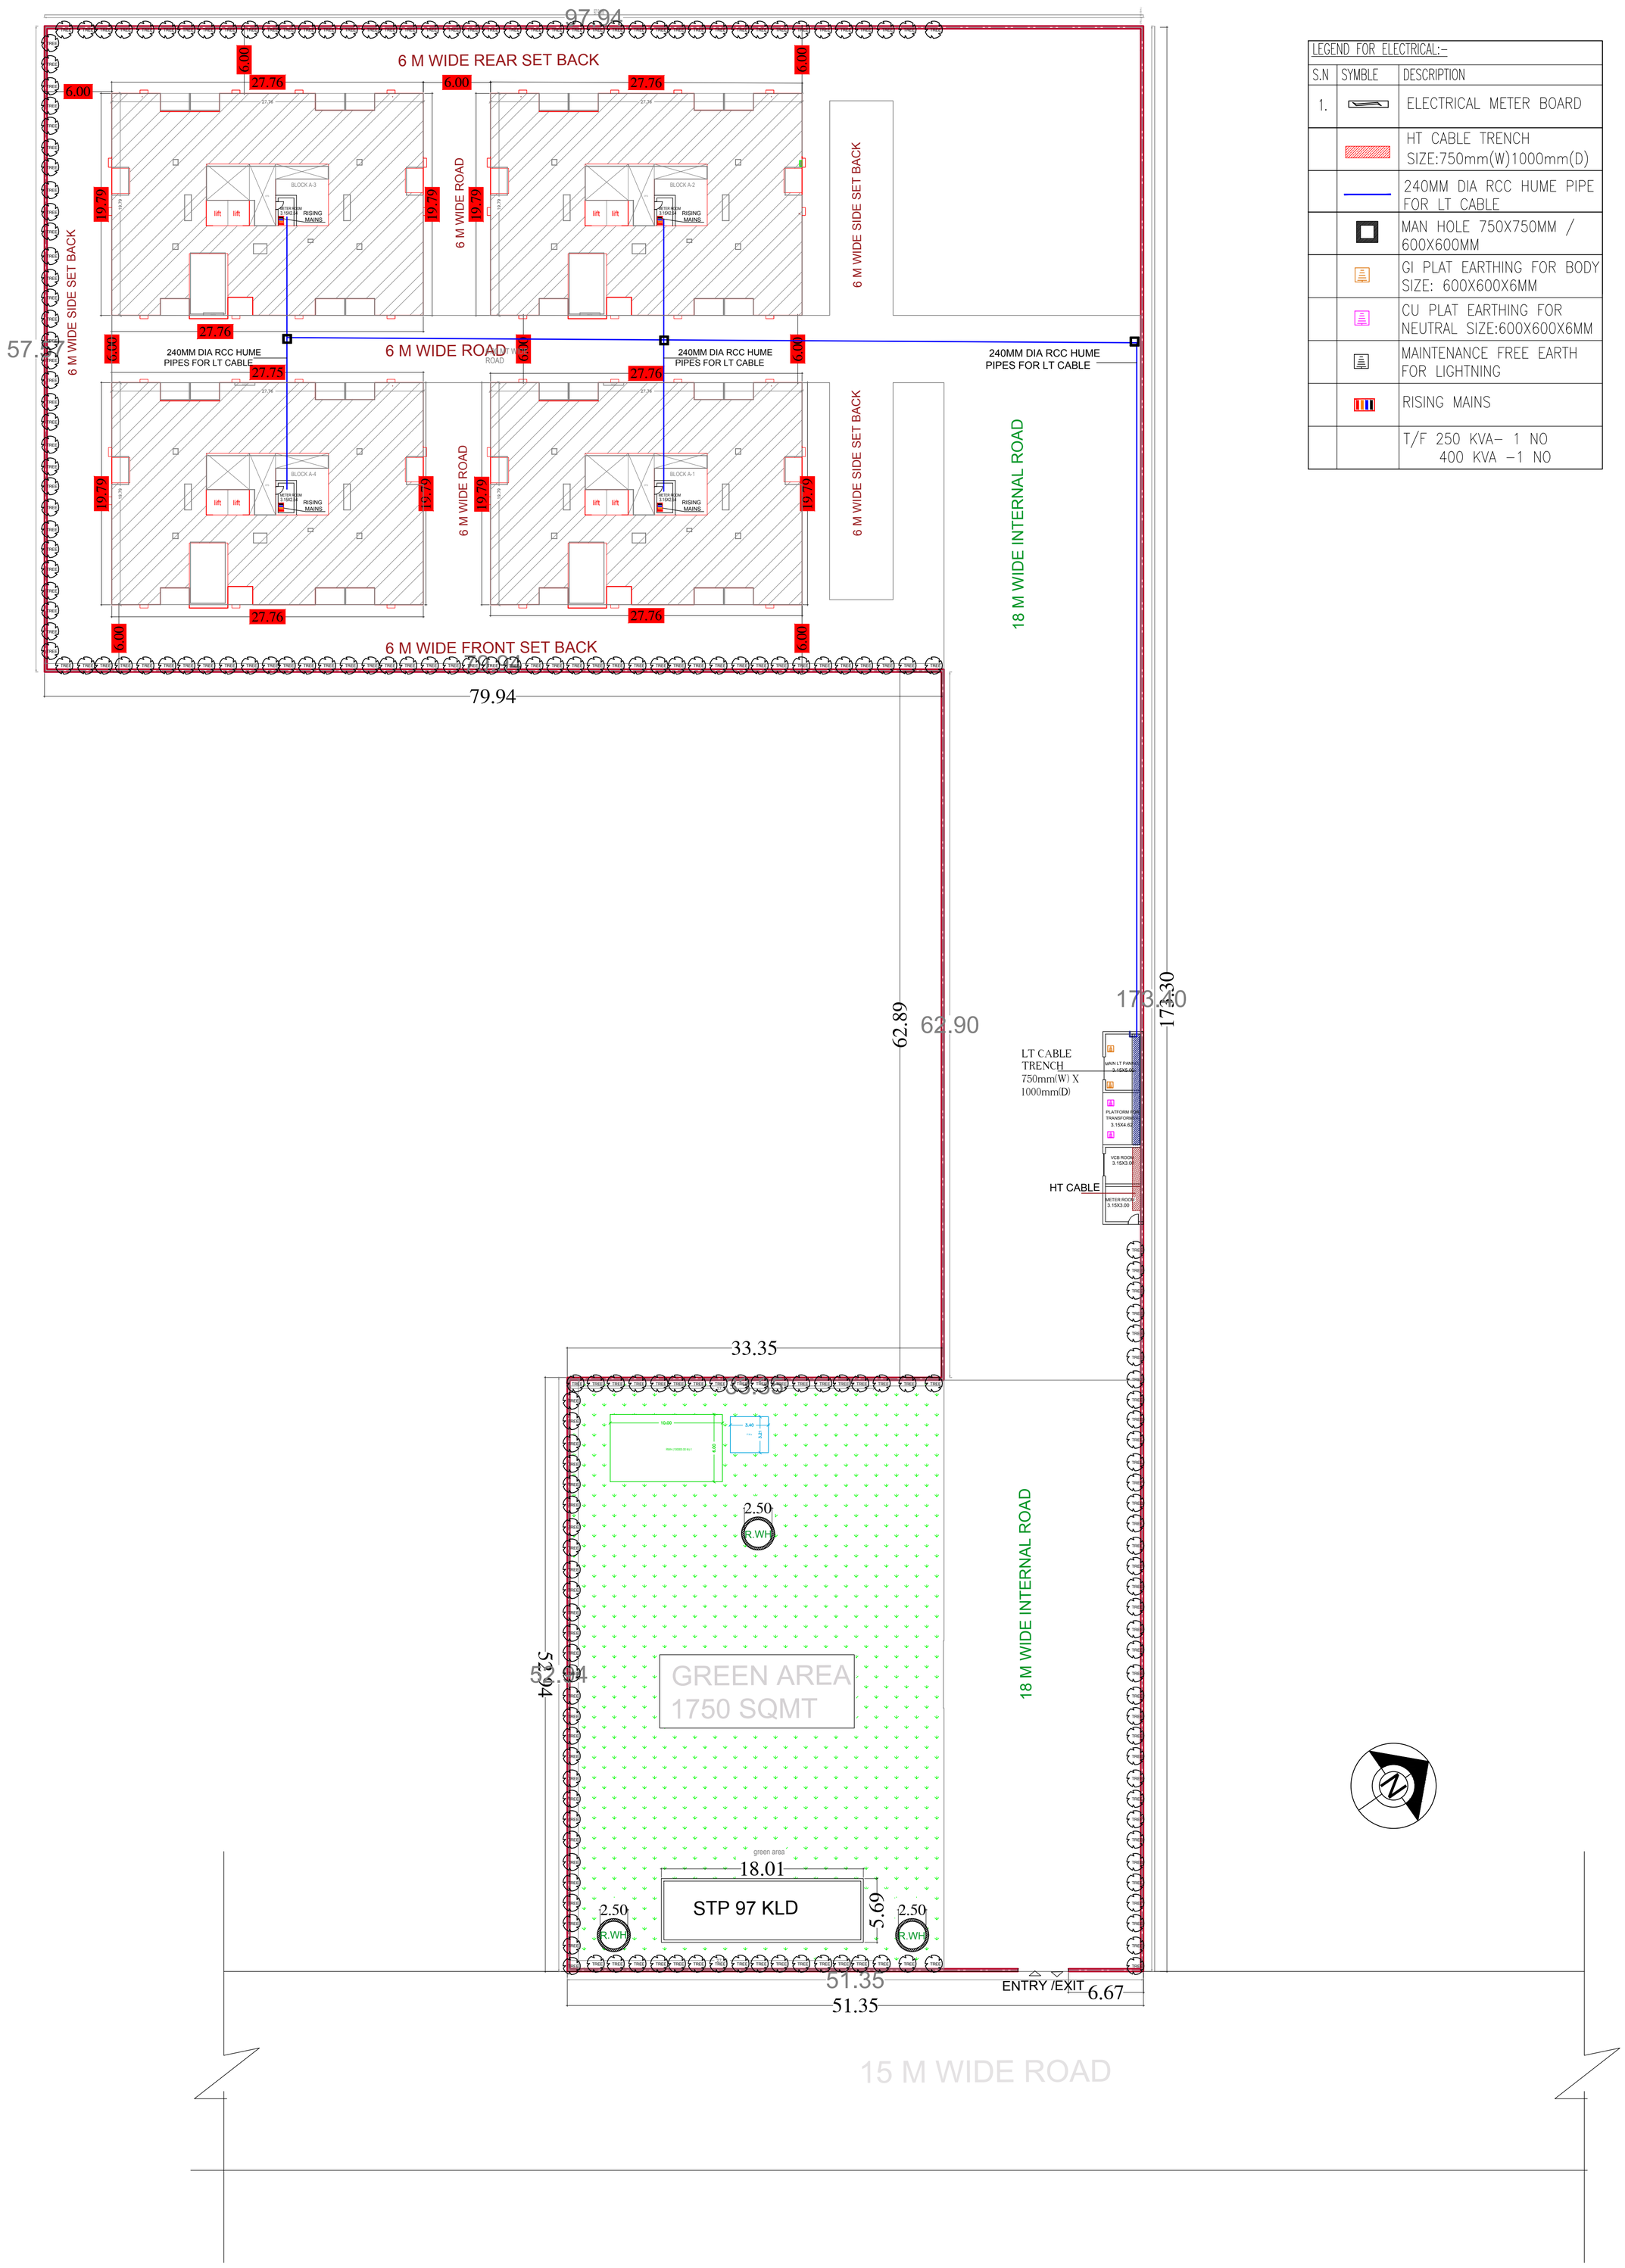


| LEGEND FOR ELECTRICAL:- | | |
|---|---|---|
| S.N | SYMBLE | DESCRIPTION |
| 1. | | ELECTRICAL METER BOARD |
| | | HT CABLE TRENCH SIZE:750mm(W)1000mm(D) |
| | | 240MM DIA RCC HUME PIPE FOR LT CABLE |
| | | MAN HOLE 750X750MM / 600X600MM |
| | | GI PLAT EARTHING FOR BODY SIZE: 600X600X6MM |
| | | CU PLAT EARTHING FOR NEUTRAL SIZE:600X600X6MM |
| | | MAINTENANCE FREE EARTH FOR LIGHTNING |
| | | RISING MAINS |
| | | T/F 250 KVA– 1 NO<br>400 KVA –1 NO |

# SERVICE PLAN

(ELECTRICAL PLAN)