PRODUCED BY AN AUTODESK EDUCATIONAL PRODUCT

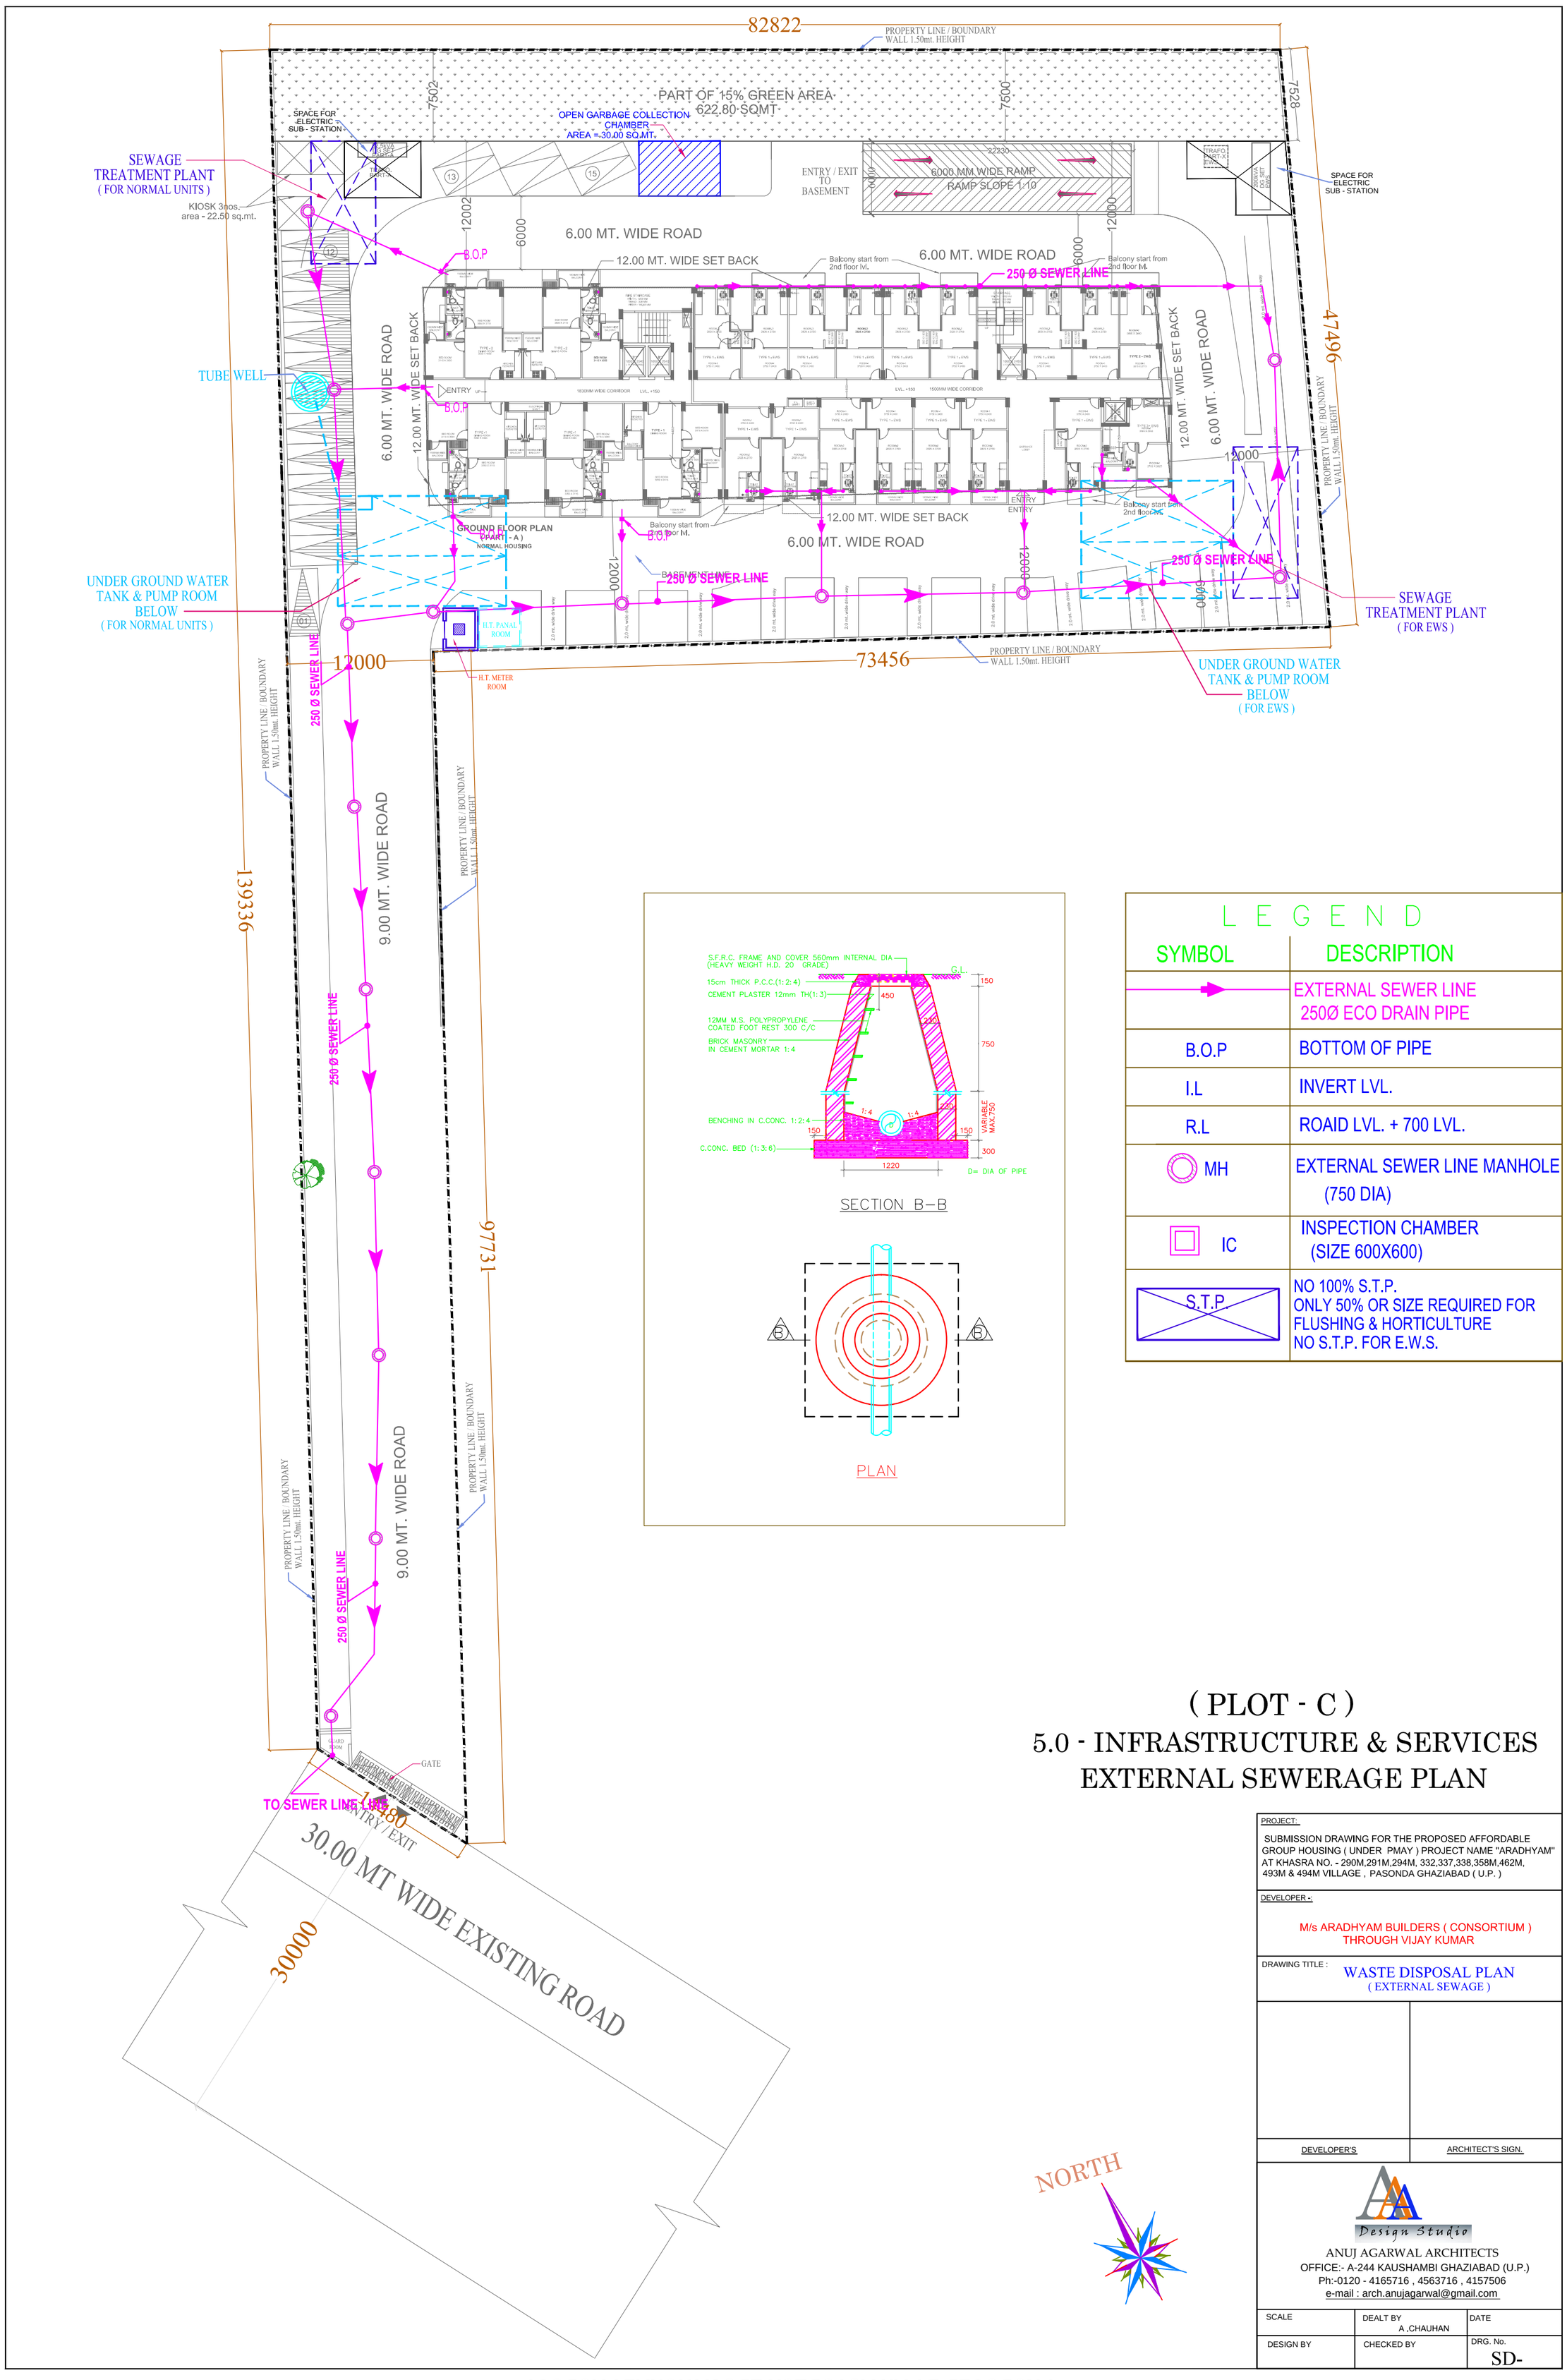

L E G E N D

SYMBOL	DESCRIPTION
→	EXTERNAL SEWER LINE 250Ø ECO DRAIN PIPE
B.O.P	BOTTOM OF PIPE
I.L	INVERT LVL.
R.L	ROAID LVL. + 700 LVL.
MH	EXTERNAL SEWER LINE MANHOLE (750 DIA)
IC	INSPECTION CHAMBER (SIZE 600X600)
S.T.P	NO 100% S.T.P. ONLY 50% OR SIZE REQUIRED FOR FLUSHING & HORTICULTURE NO S.T.P. FOR E.W.S.

(PLOT - C)
5.0 - INFRASTRUCTURE & SERVICES
EXTERNAL SEWERAGE PLAN

PROJECT:
SUBMISSION DRAWING FOR THE PROPOSED AFFORDABLE GROUP HOUSING (UNDER PMAY) PROJECT NAME "ARADHYAM" AT KHASRA NO. - 290M,291M,294M, 332,337,338,358M,462M, 493M & 494M VILLAGE , PASONDA GHAZIABAD (U.P.)

DEVELOPER -:
M/s ARADHYAM BUILDERS (CONSORTIUM)
THROUGH VIJAY KUMAR

DRAWING TITLE : WASTE DISPOSAL PLAN (EXTERNAL SEWAGE)

DEVELOPER'S | ARCHITECT'S SIGN.

Design Studio
ANUJ AGARWAL ARCHITECTS
OFFICE:- A-244 KAUSHAMBI GHAZIABAD (U.P.)
Ph:-0120 - 4165716 , 4563716 , 4157506
e-mail : arch.anujagarwal@gmail.com

SCALE	DEALT BY A .CHAUHAN	DATE
DESIGN BY	CHECKED BY	DRG. No. SD-

PRODUCED BY AN AUTODESK EDUCATIONAL PRODUCT
PRODUCED BY AN AUTODESK EDUCATIONAL PRODUCT
PRODUCED BY AN AUTODESK EDUCATIONAL PRODUCT