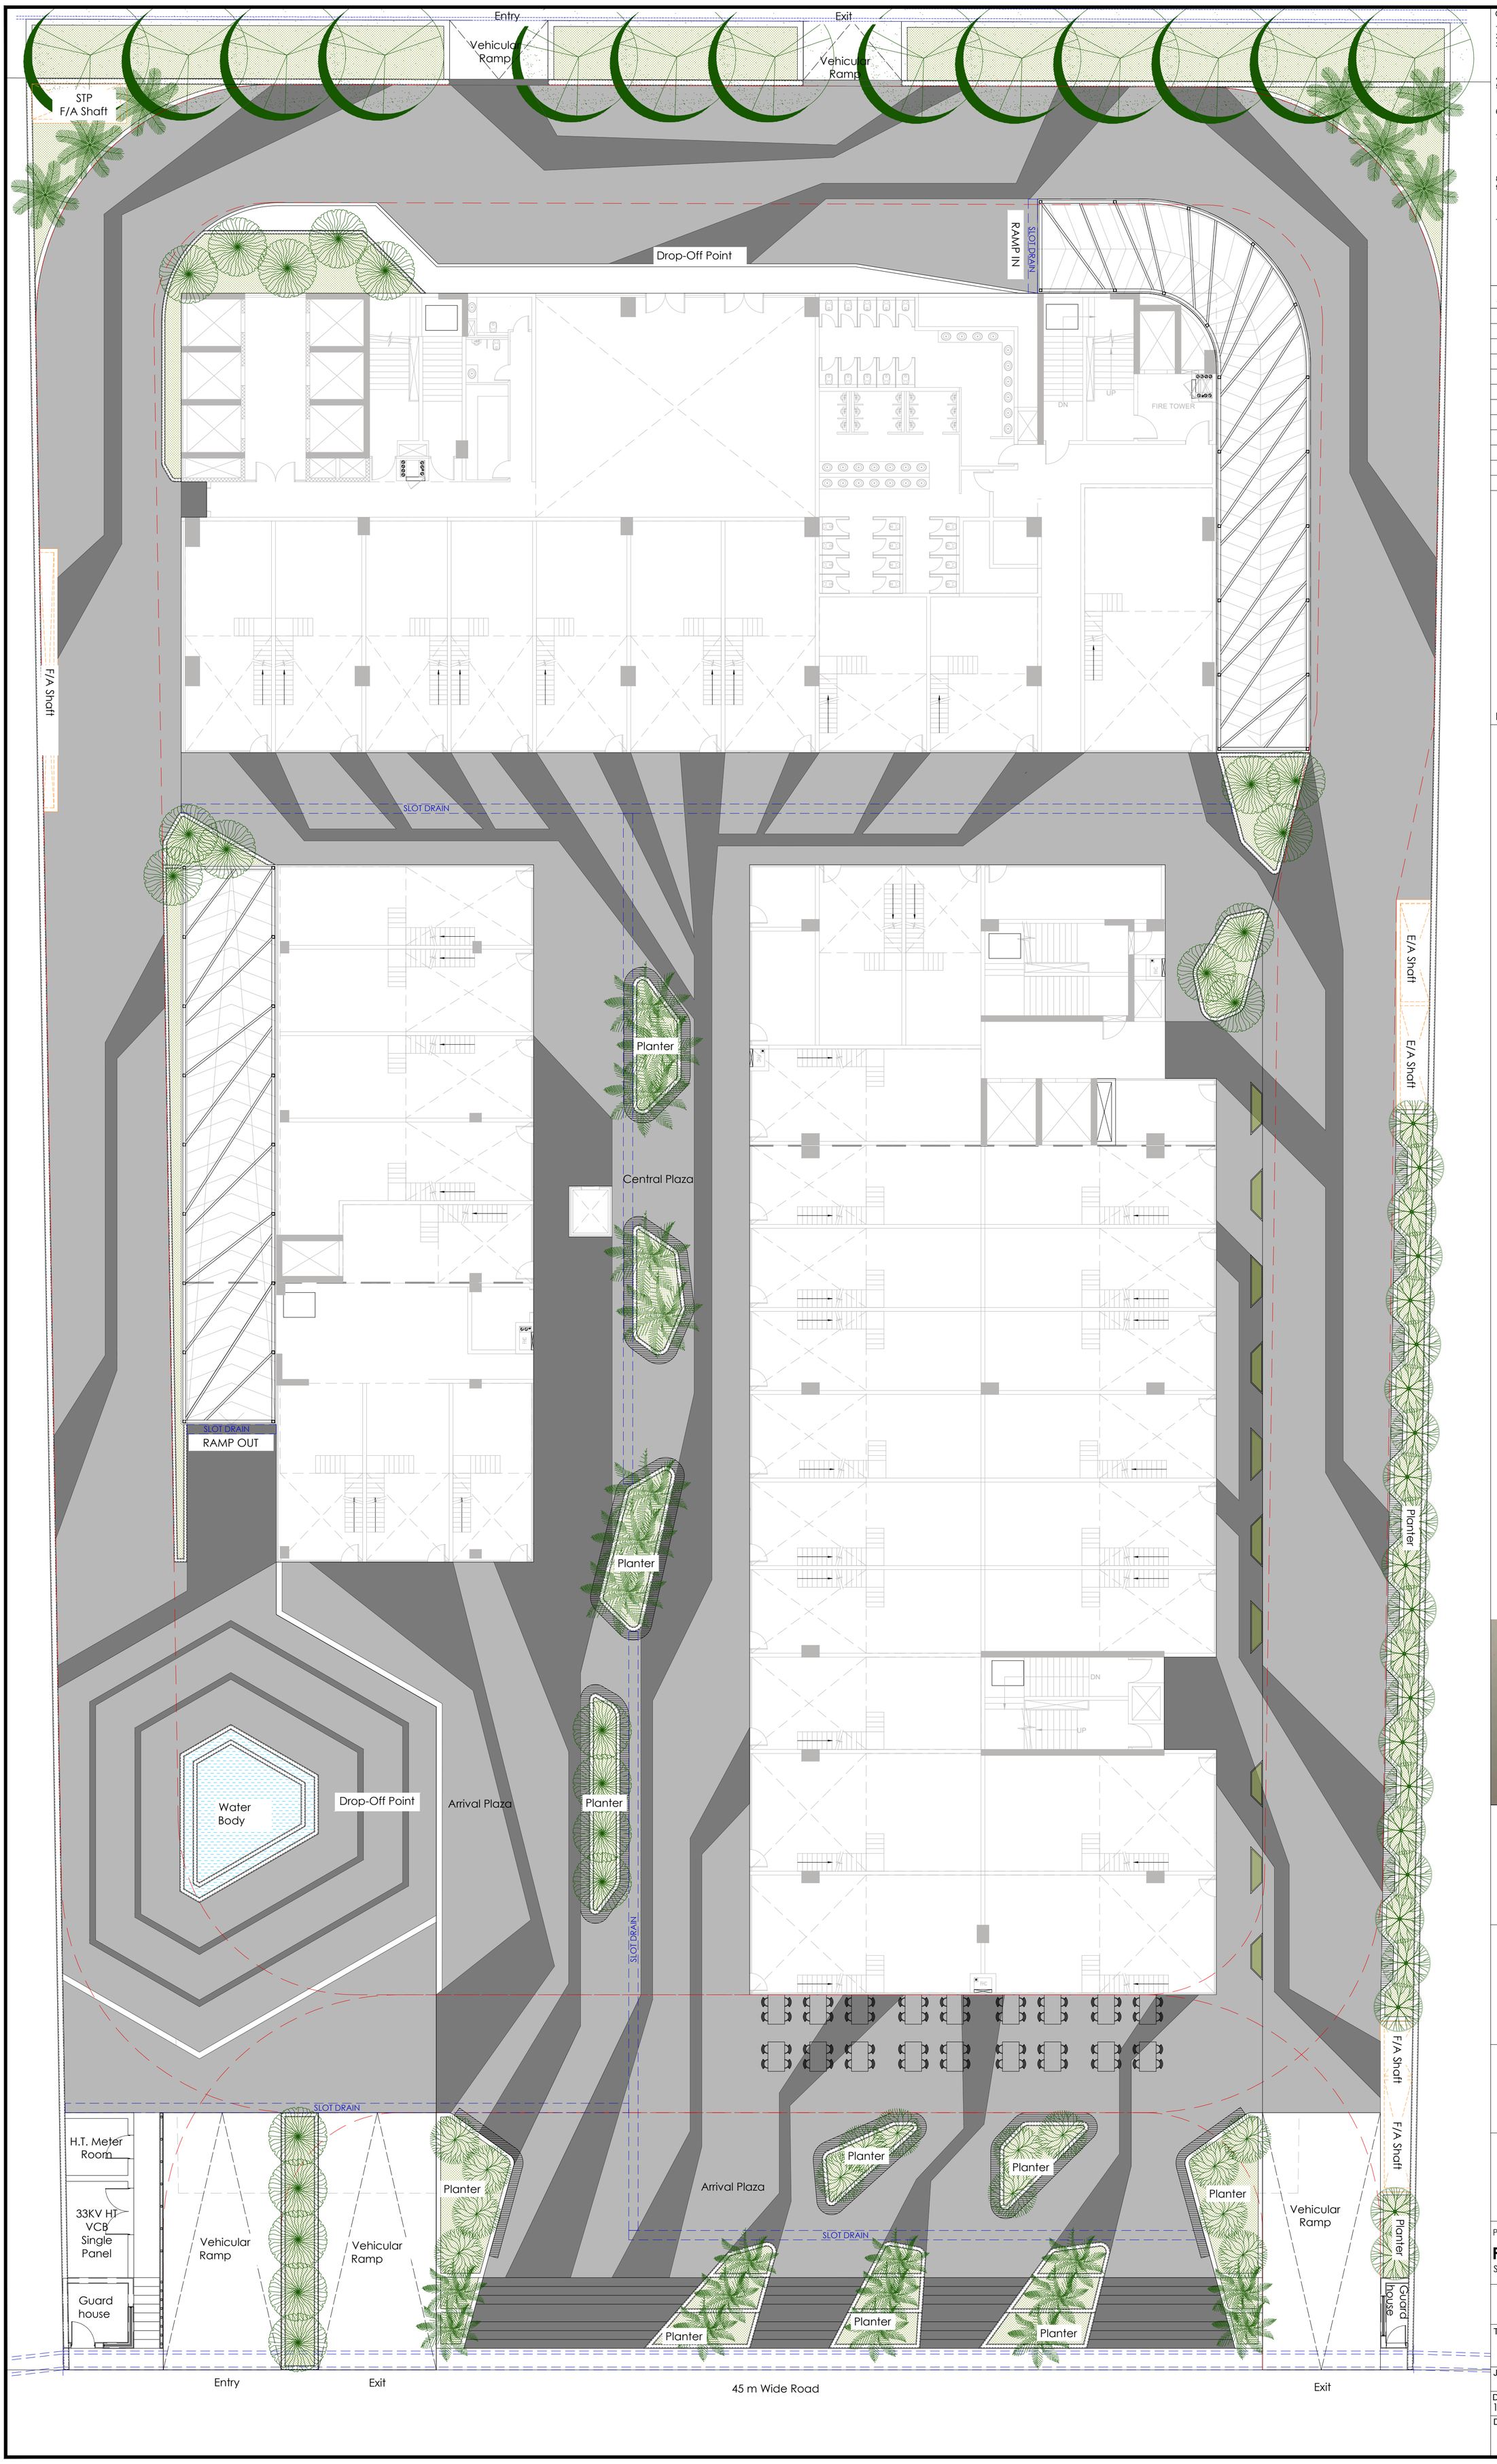

General Notes :

1. All dimensions are in millimeters.
2. All levels are in meters.
3. This drawing is a copyright and property of the Landscape architect, is not to be produced, copied, handed over to third party or used for any other purpose other than for which it is intended.
4. This drawing is to be read and not to be scaled.
5. All dimensions shall be verified onsite prior to start of work any discrepancy shall be brought to the notice of the Landscape Architect.
6. The Contractor / Project Manager must check all dimensions and details and be responsible for the same. Any discrepancy shall be notice of the Architect.
7. This drawing shall be read in conjunction with all relevant architectural, structural and services drawings. Any discrepancy noticed shall be brought to the attention of the consultants and resolved as soon as possible, but always prior to procurement / execution of works.
8. All the services are to be covered after services provisions.
9. Drawing approval is for the conformity with outline design intent and does not relieve the contractor/ subcontractor from full responsibility for the accuracy, integration and fitness for purpose of design.
10. Construction Manager/Project Manager to revert back within 7 working days of receiving the drawings on coordination and buildability issues. If otherwise it would be deemed that they have understood and accepted the drawing/ design and own full responsibility for the works carried out accordingly.

REVISIONS-

#	REVISION NO.	DATE	REMARKS

KEY PLAN

For roha
ADITYA ADVANI
Proprietor
Aditya Advani

PRINCIPAL DESIGN CONSULTANT

ACPL™
Since 1979
ISO 9001 : 2015 Certified

ACPL Design Ltd
E 24, South Extension I, New Delhi 110049
Tel : 011-48234444,

LANDSCAPE CONSULTANT

roha
LANDSCAPE ARCHITECTURE + PLANNING

C 536 Defence Colony, GF, New Delhi 110024
Office:011 4165 0777
Moble: 91-9971632047

PLUMBING AND FIRE SUPPRESSION SUB-CONSULTANT :

ELECTRICAL CONSULTANT :

Project :

Paras Commercial

SECTOR-129, NOIDA, U.P.

Title :

Landscape Layout Plan

Job No :	Drawn By :	Scale :	S
Date : 13.09.2022	Checked By : Approved By :	1:150	E W N
Drawing No: M1			Revision :