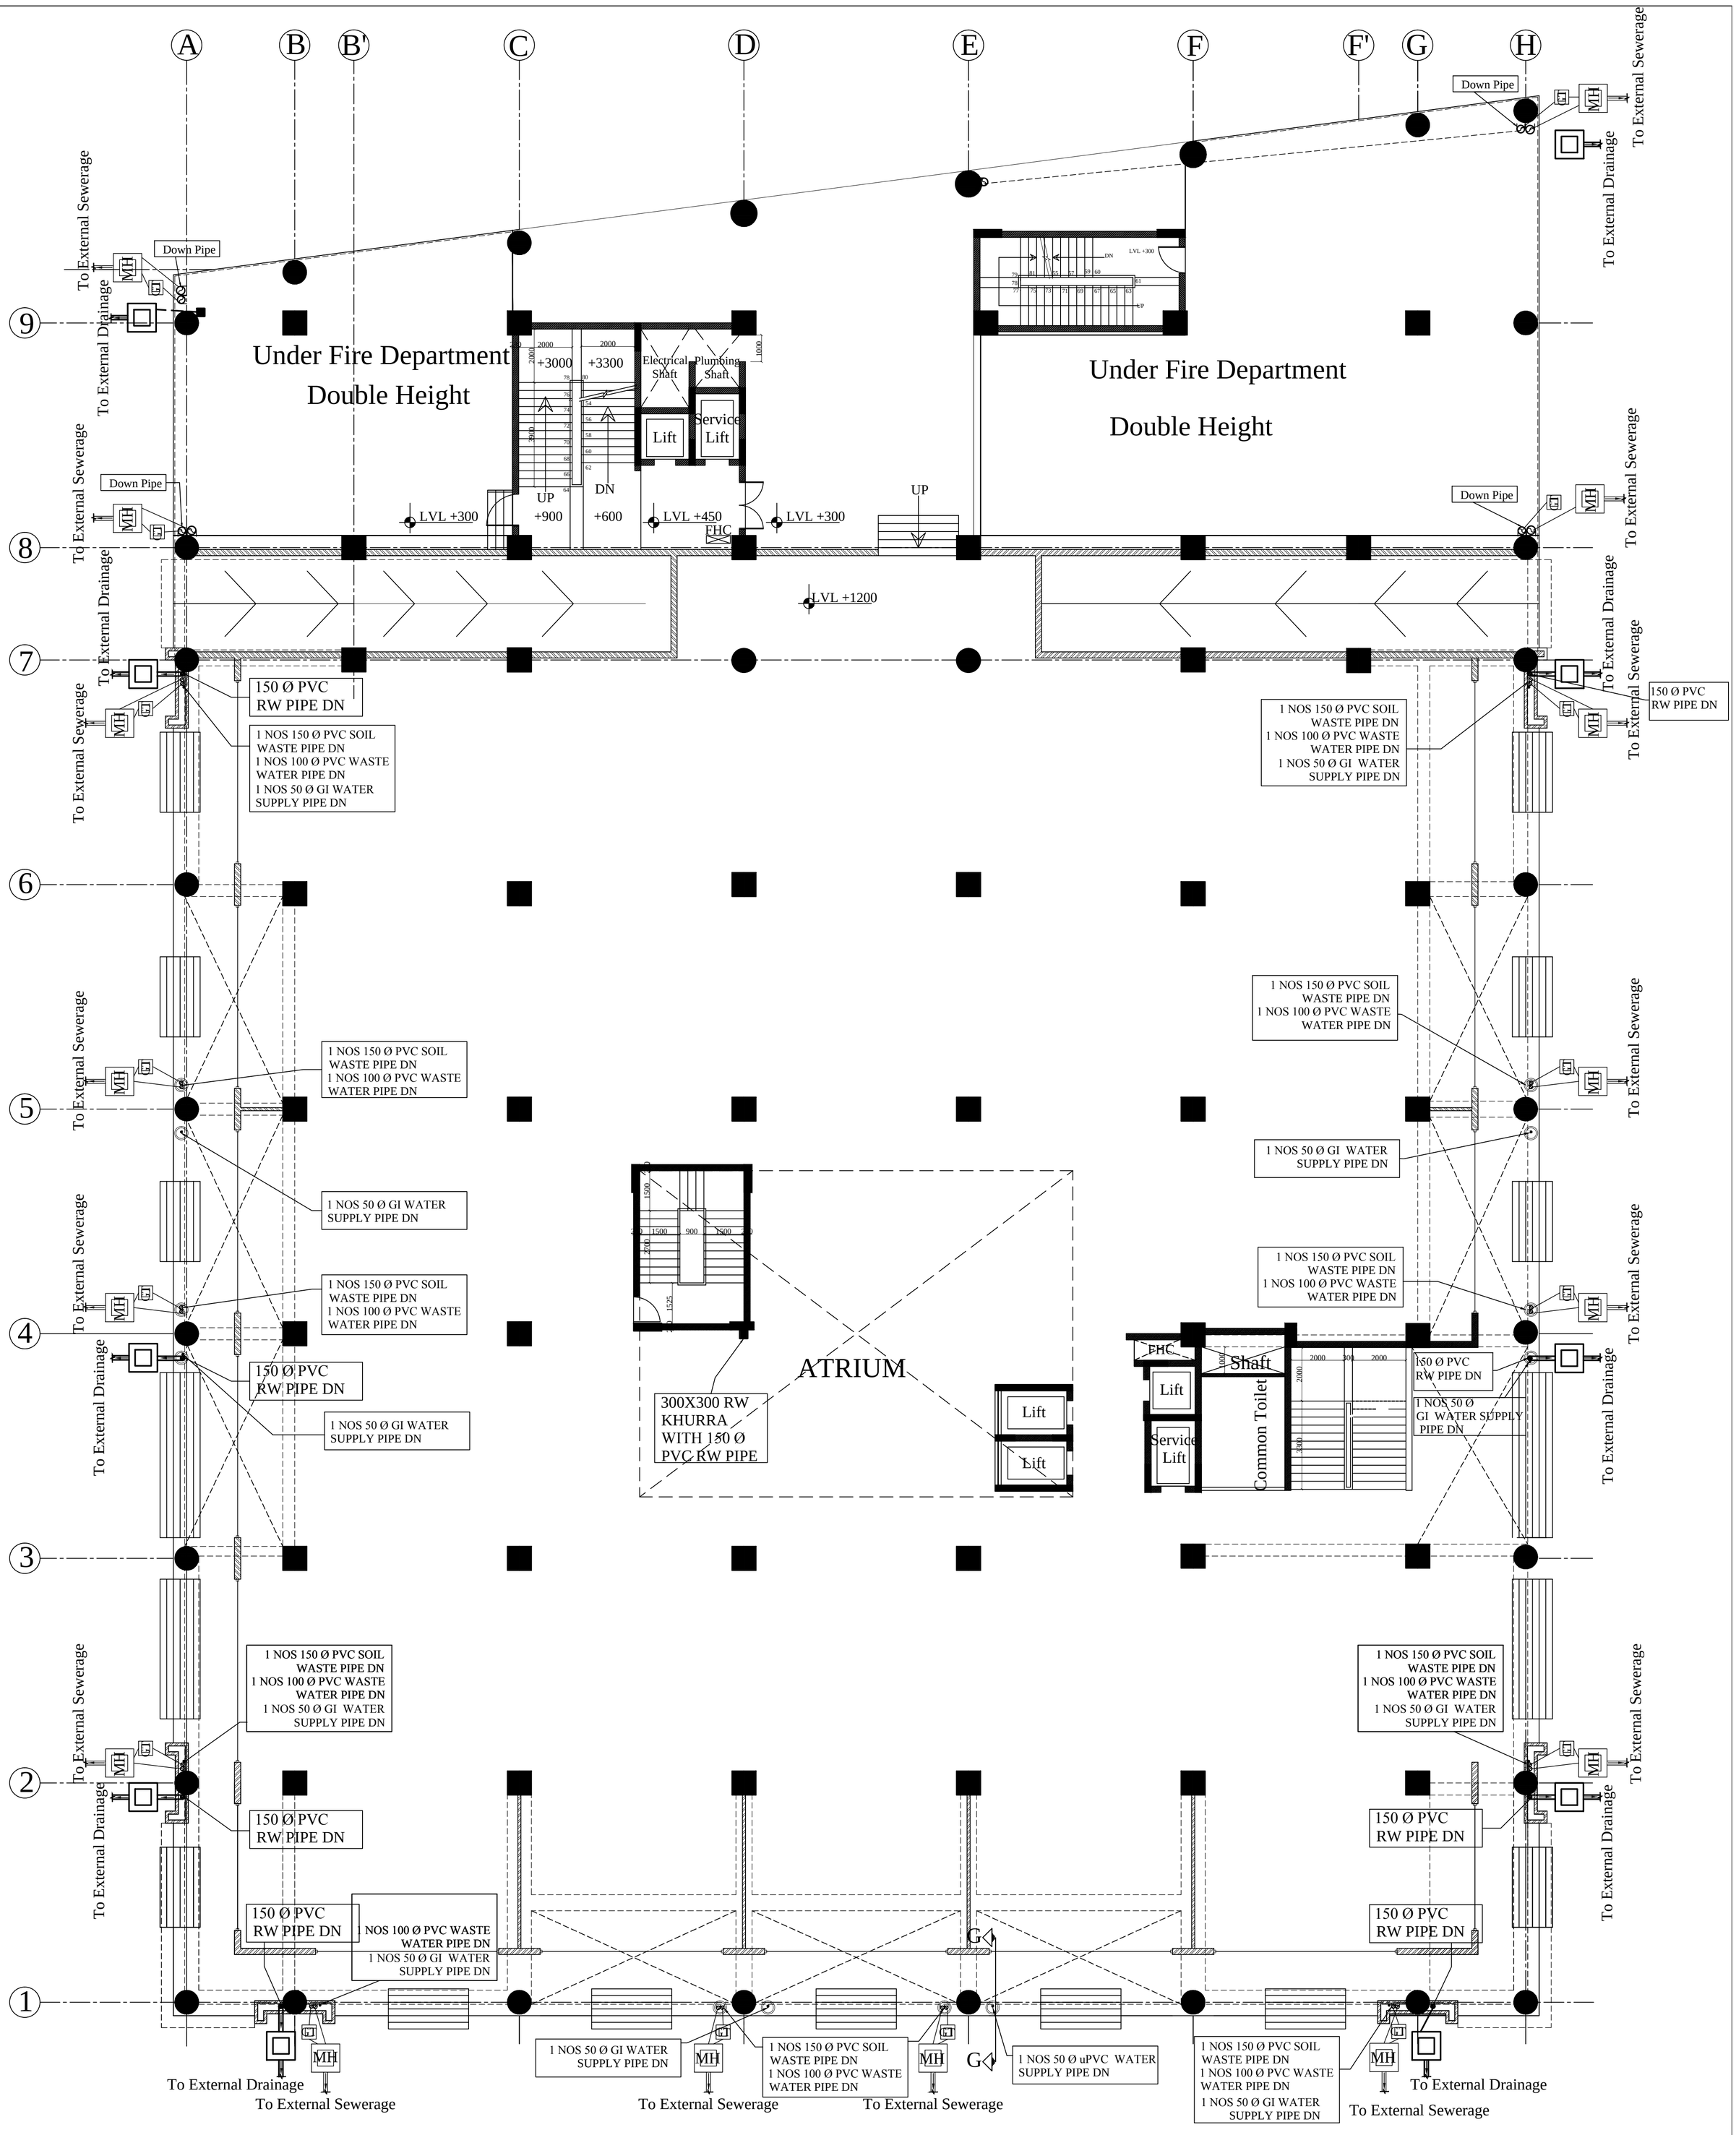

PLUMBING LAYOUT PLAN AT GROUND FLOOR

NOTES Plumbing Pipes should be installed such a way that pipe occupies minimum shaft space since A/C outdoor machines would also be placed in these shafts.

NOTES

1. THIS DRAWING IS THE PROPERTY OF BRICK BY BRICK AND IT IS NOT TO BE REPRODUCED,COPIED OR HANDED OVER IN ANY FORM EXCEPT FOR THE PURPOSE FOR WHICH IT IS INTENDED.
2. ALL DIMENSIONS MENTIONED IN THE DRAWINGS ARE IN mm UNLESS SPECIFIED OTHER WISE.
3. DRAWINGS ARE NOT TO BE SCALED,ONLY WRITTEN DIMENSIONS ARE TO BE FOLLOWED.
4. DETAIL DRAWINGS (LARGE SCALE) SUPERCEDE SMALLER SCALE DRAWINGS.
5. ANY DISCREPANCY IN THE DRAWINGS TO BE BROUGHT TO THE NOTICE OF THE ARCHITECT & CLARIFIED PRIOR TO EXECUTION.
6. ALL ARCHITECTURAL DRAWING TO BE READ ONLY IN CONJUNCTION WITH SERVICES & OTHER CONSULTANTS DRAWING.

PROJECT :

PROPOSED COMMERCIAL BUILDING AT SANJAY PLACE, AGRA

REVISION

DATE	NO.	REMARK
22.03.17	R1	

Drg. Title:

GROUND FLOOR PLUMBING LAYOUT PLAN

Scale :- NTS

Drn By :

Date: 13-02-2017

Drg no. :PLB -001

Brick By Brick
Urban Designers
Architects, Interior Designer
7223, Dlf Ph-iv
Gurgaon - 122002.
Phone - 0124-4109504