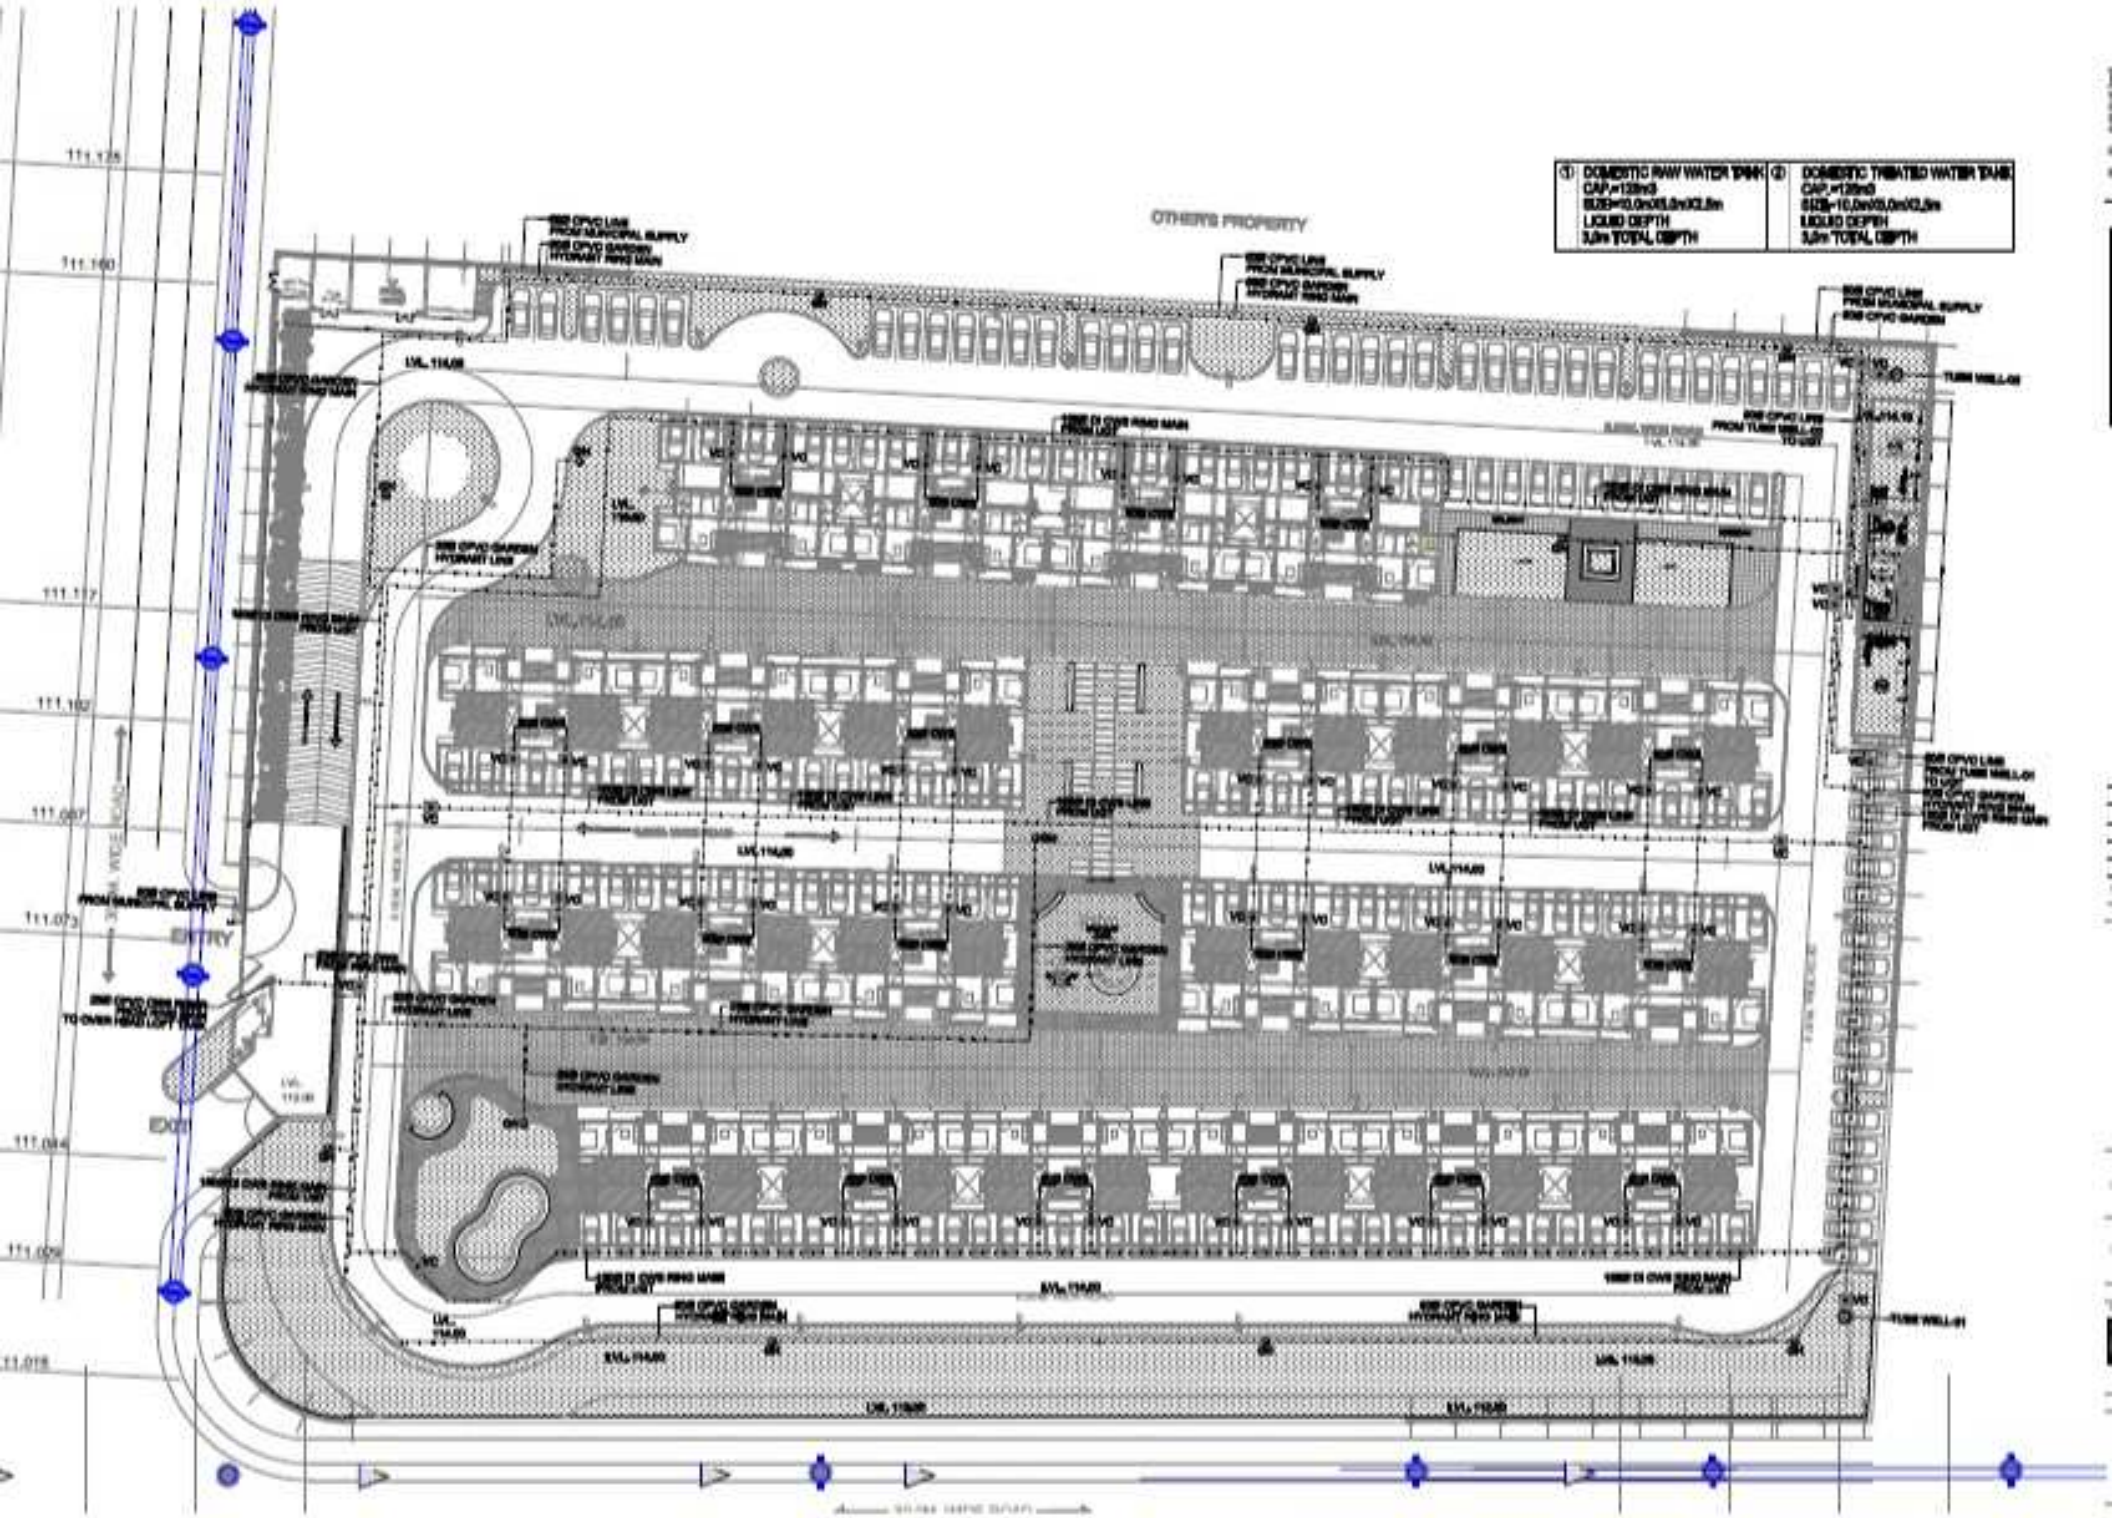
① DOMESTIC RAW WATER TANK
CAP.=120m3
SIZE=10.0mX5.0mX2.8m
LIQUID DEPTH
2.8m TOTAL DEPTH
② DOMESTIC TREATED WATER TANK
CAP.=120m3
SIZE=10.0mX5.0mX2.8m
LIQUID DEPTH
2.8m TOTAL DEPTH
OTHERS PROPERTY
ENTRY
EXIT