PRODUCED BY AN AUTODESK EDUCATIONAL PRODUCT

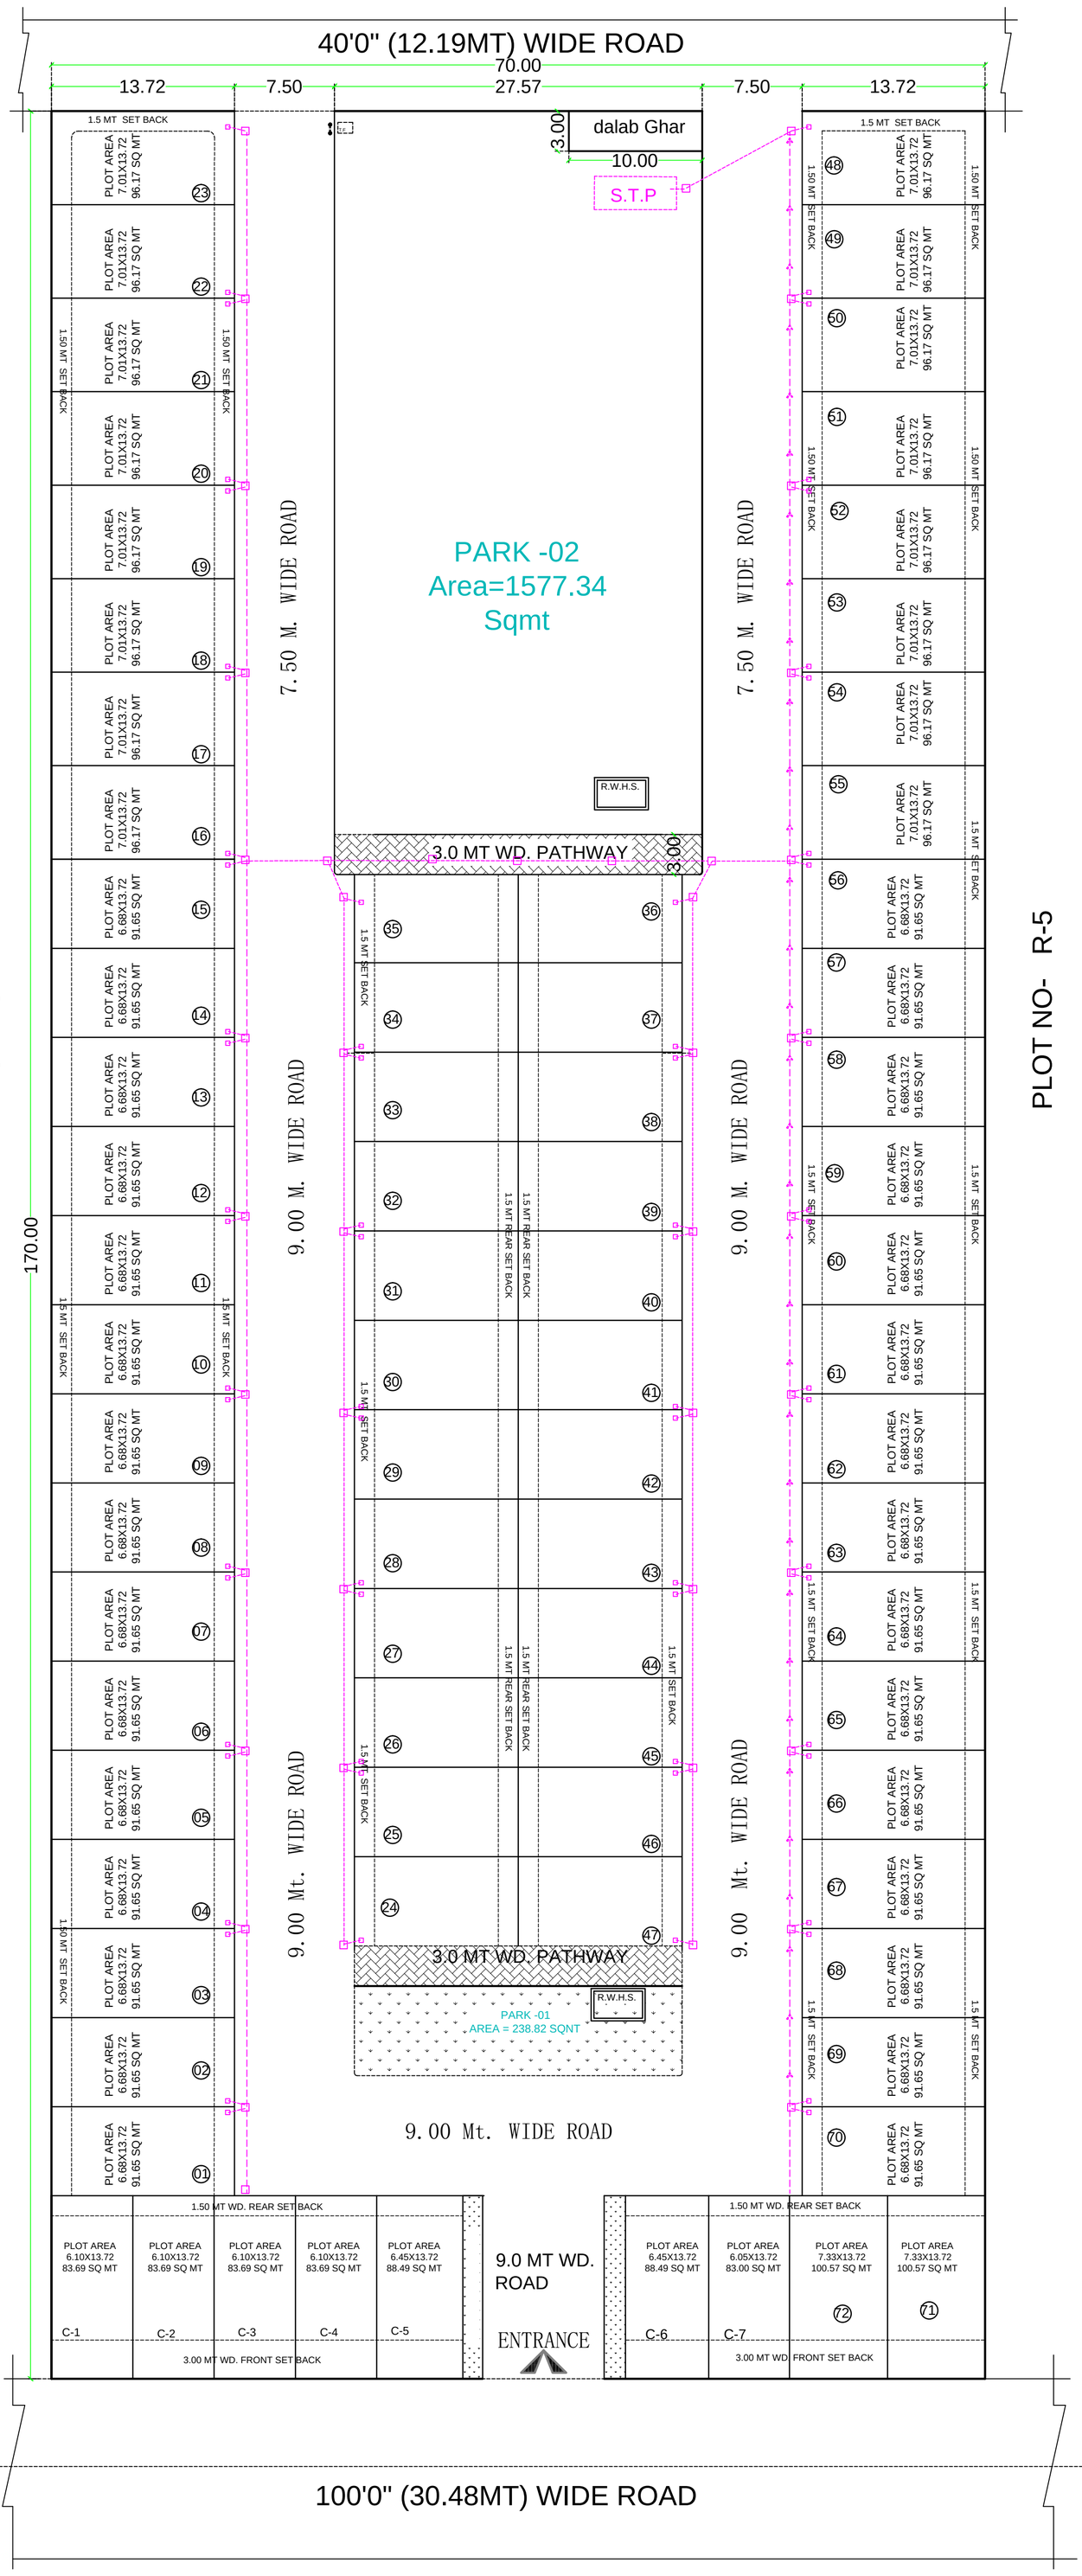

SEWER LINE PLAN

AREA PARK -01	=	238.82 Sqmt
AREA PARK -02	=	1547.34 Sqmt

Total = 1786.16 Sqmt

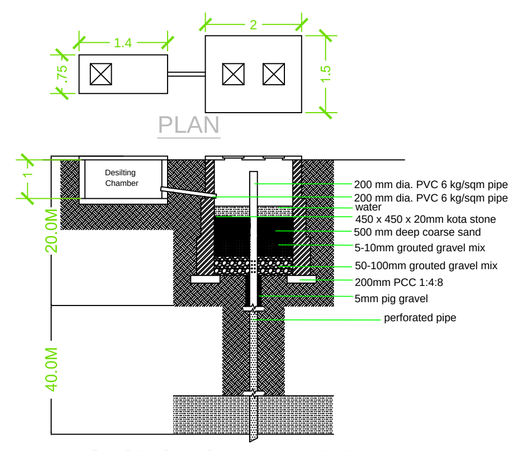

SECTION OF RWHT PIT

RAIN WATER HARVESTING DETAILS

NTS

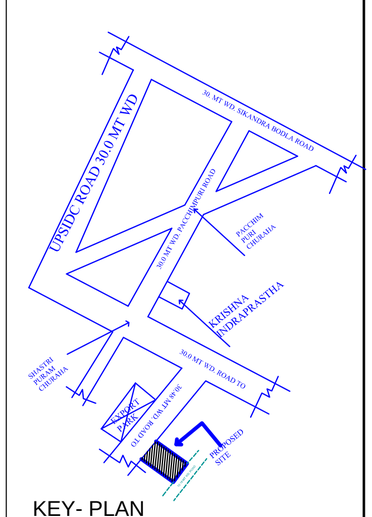

KEY- PLAN

PROPOSED RESIDENTIAL SERVICE PLAN
OF PLOT NO- R-6 ' **KRISHNA VALLEY'**
SITUATED AT SHASTRI PURAM, AGRA.
OWNER : KRISHNA BHU VIKAS LLP

PARTNER :---
1...SRI RAKESH KUMAR GUPTA
2...SRI PAWAN KUMAR AGRAWAL

OWNERS SING.

AREA CHART	IN SQ MT	
TOTAL LAND AREA (AS PER DOCUMENT)	11900.00 SQM.	
TOTAL LAND AREA (AS PER SITE)	11900.00 SQM.	
AREA UNDER RESIDENTIAL PLOTS	6461.98	54.30 %
AREA UNDER PARK	1786.16	15.00 %
AREA UNDER ROAD	2985.96	
AREA UNDER DALAB GHAR	30.00	0.25%
AREA UNDER CONVENIENT SHOP	594.74	4.9978%
AREA UNDER OPEN LAND FOR GREEN	41.16	.034 %

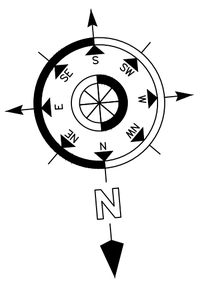

REFERENCES:-

PROPOSED BOUNDERY

OTHER 'S LAND

TREE

MODERN HOUSE PLANNER'S
56- JAIPUR HOUSE MARKET AGRA
PH- 09837008804,9760702742

PRODUCED BY AN AUTODESK EDUCATIONAL PRODUCT
PRODUCED BY AN AUTODESK EDUCATIONAL PRODUCT
PRODUCED BY AN AUTODESK EDUCATIONAL PRODUCT

PRODUCED BY AN AUTODESK EDUCATIONAL PRODUCT

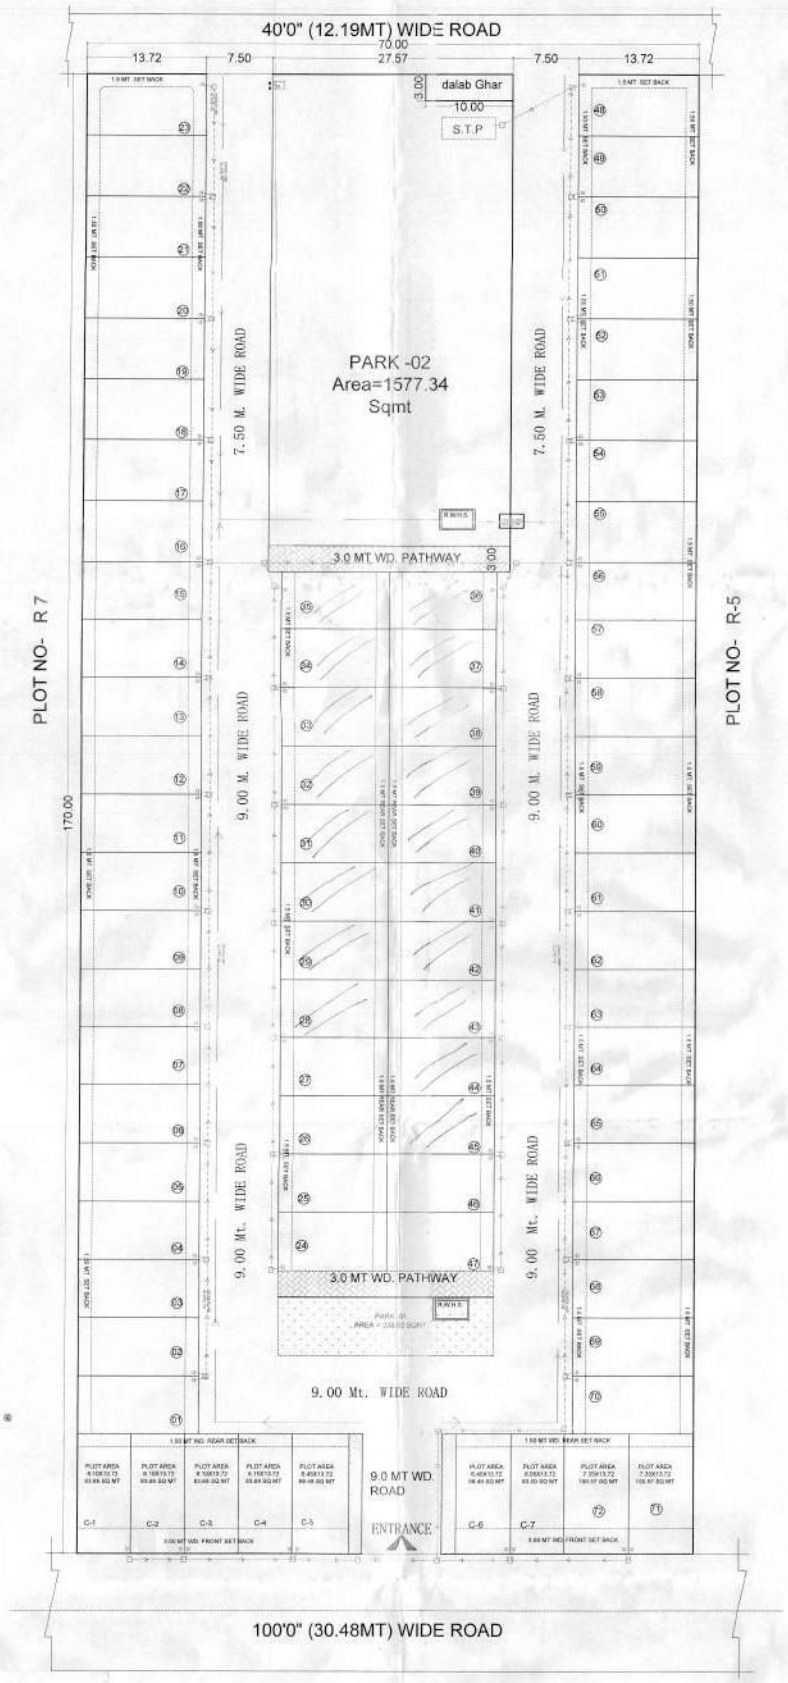

AREA PARK -01	= 238.82	Sqmt
AREA PARK -02	= 1547.34	Sqmt

Total = 1786.16 Sqmt

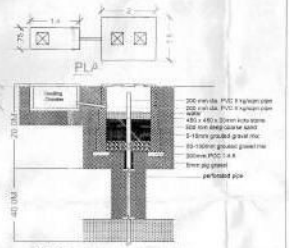

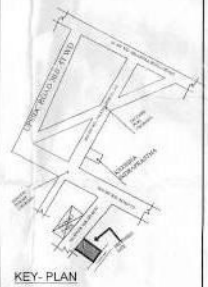

PROPOSED SERVICE PLAN OF PLOT NO- R-6 '**KRISHNA VALLEY**' SITUATED AT SHASTRI PURAM, AGRA.
OWNER : KRISHNA BHU VIKAS LLP

PARTNER :---
1...Sri Rakesh Kumar Gupta
2...Sri Pawan Kumar Agrawal

For Krishna Bhu Vikas LLP
Designated Partner
OWNERS SING.

AREA CHART	IN SQ MT	
TOTAL LAND AREA (AS PER DOCUMENT)	11900.00 SQM.	
TOTAL LAND AREA (AS PER SITE)	11900.00 SQM.	
AREA UNDER RESIDENTIAL PLOTS	6461.98	54.30 %
AREA UNDER PARK	1786.16	15.00 %
AREA UNDER ROAD	2985.96	
AREA UNDER DALAB GHAR	30.00	0.25%
AREA UNDER CONVENIENT SHOP	594.74	4.9978%
AREA UNDER OPEN LAND FOR GREEN	41.16	.034 %

N

REFERENCES.-

PROPOSED BOUNDERY
DRAIN LINE
SEWER LINE
WATER LINE

ER. A.K. UPADHYAY
B. Tech. (Civil)
Structural & Architectural Consultant
Regd. A-549065-6
56, Jaipur House Market, Agra-10

MODERN HOUSE PLANNER'S
56- JAIPUR HOUSE MARKET AGRA
PH- 09837008804,9760702742

PRODUCED BY AN AUTODESK EDUCATIONAL PRODUCT
PRODUCED BY AN AUTODESK EDUCATIONAL PRODUCT
PRODUCED BY AN AUTODESK EDUCATIONAL PRODUCT