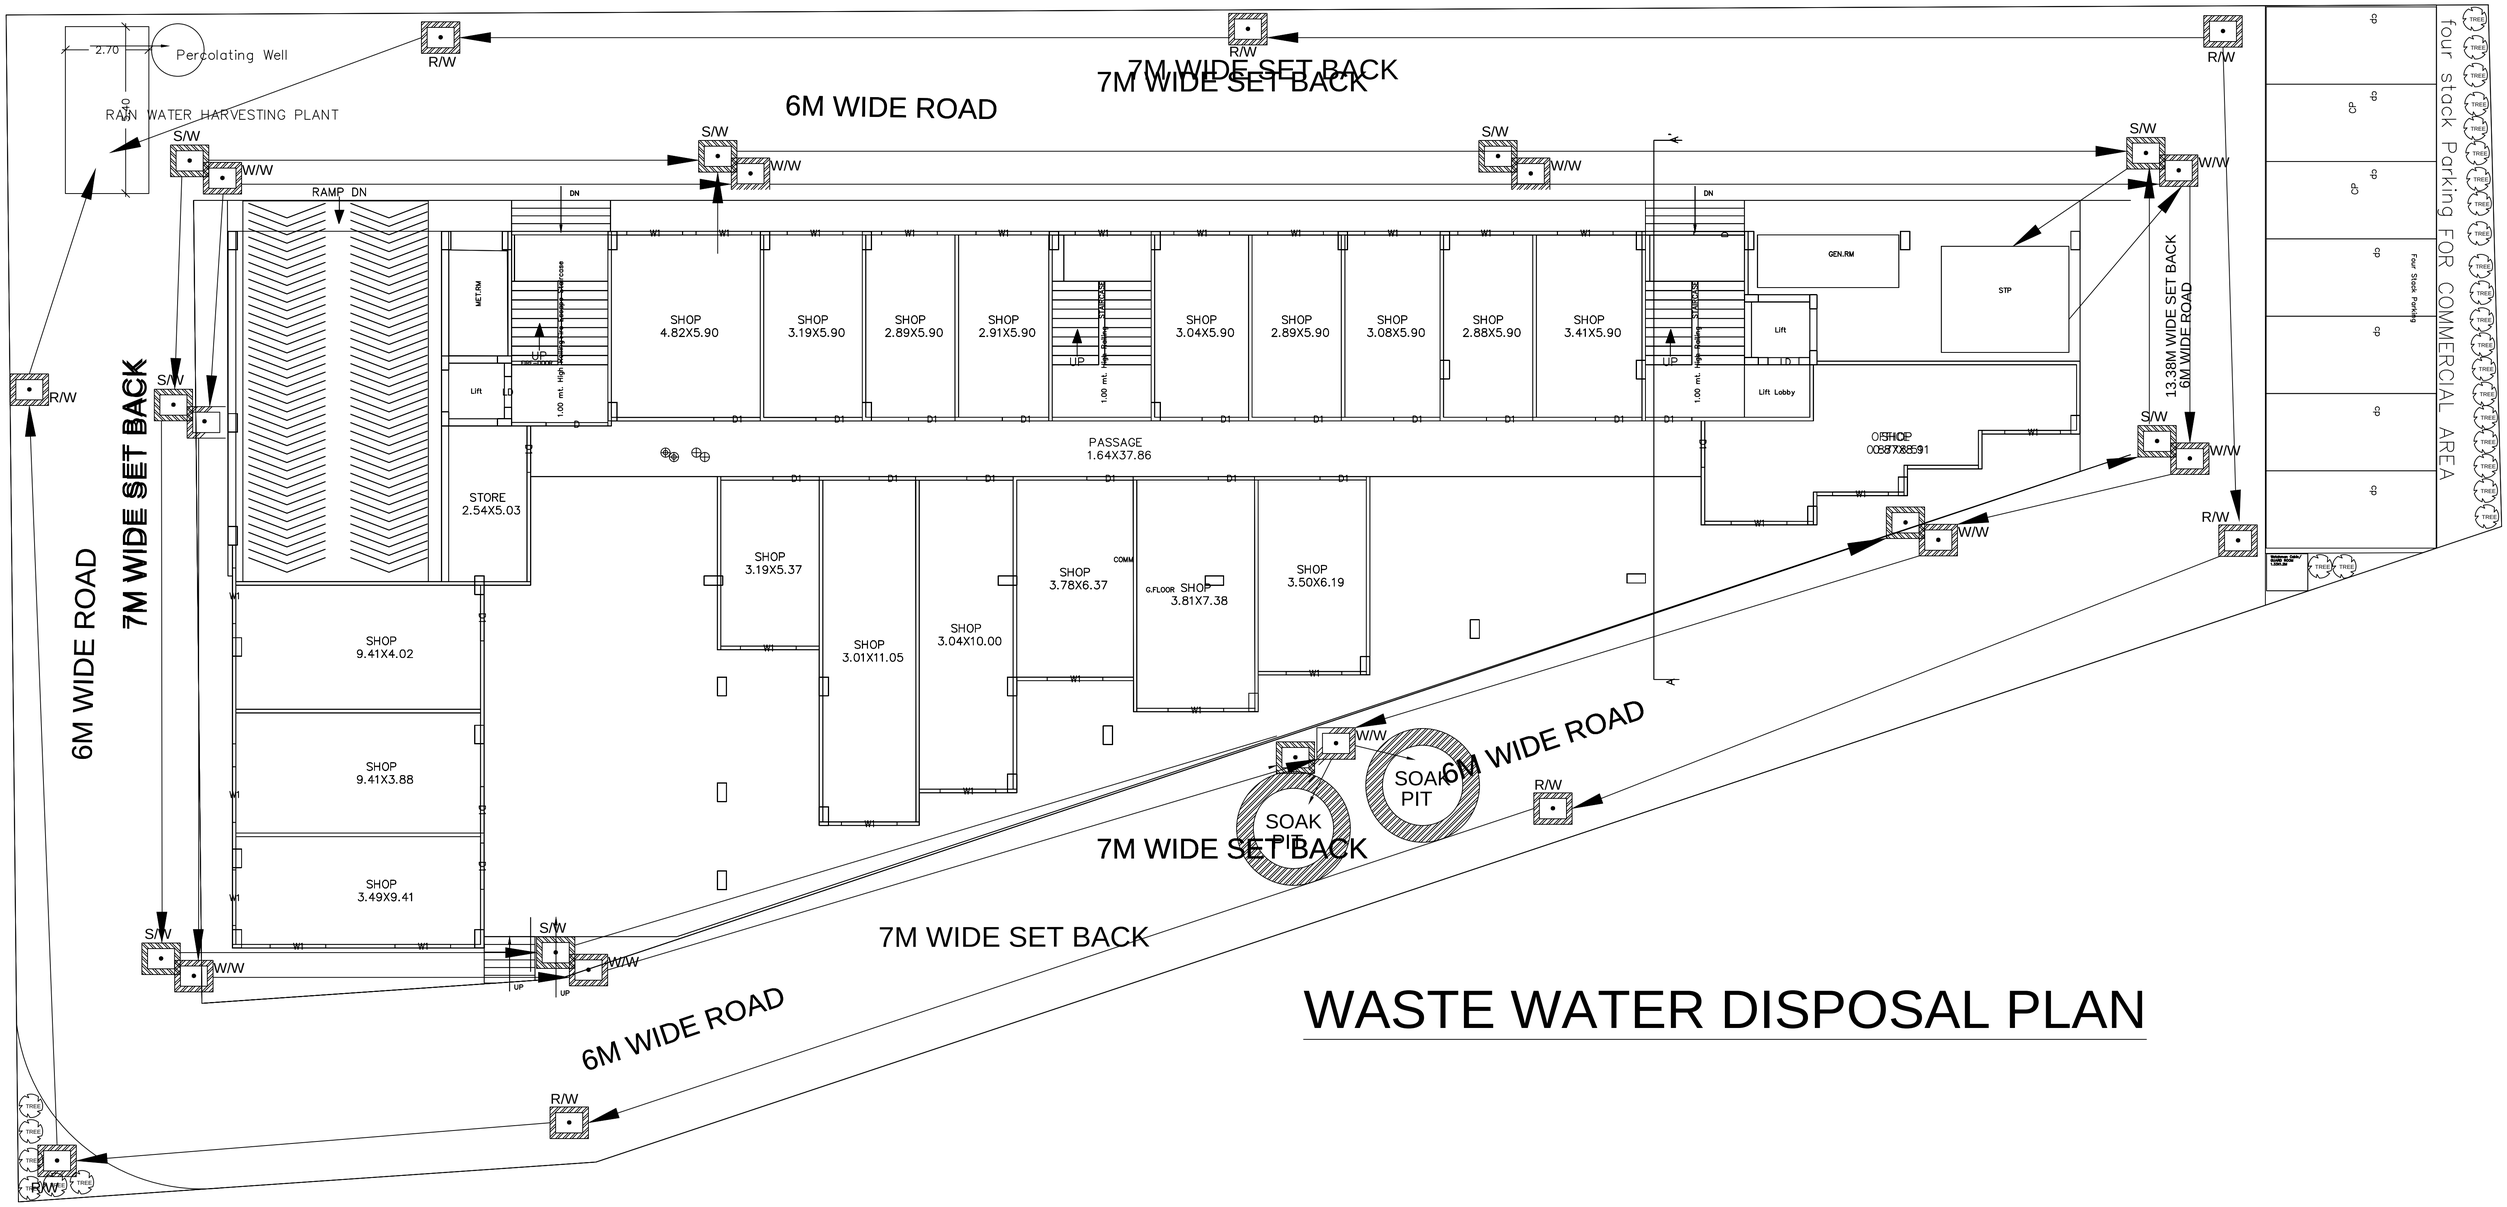WASTE WATER DISPOSAL PLAN