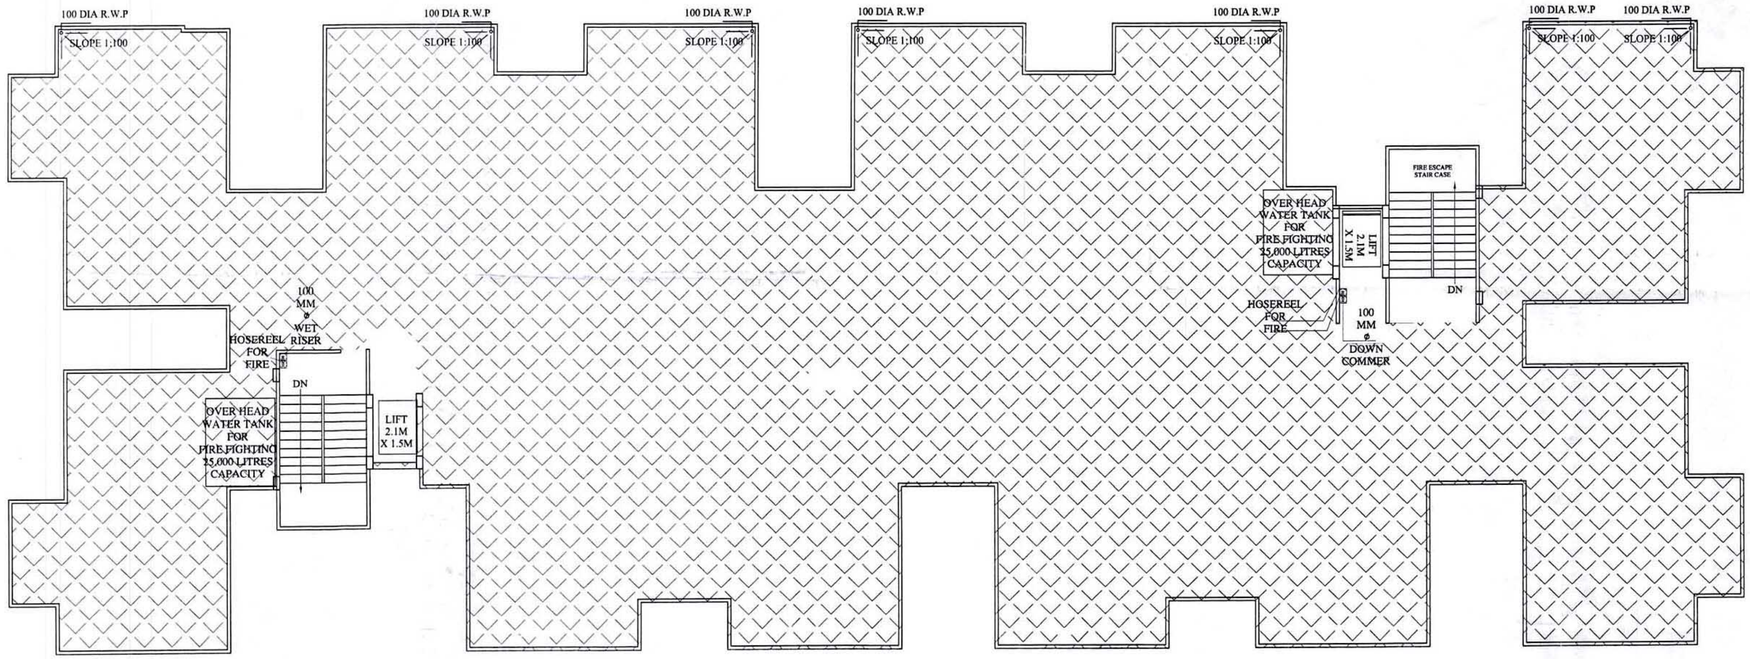

TERRACE FLOOR PLAN

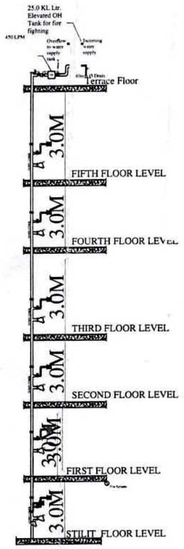

शर्तें :-

1. भवन उपयोग करने से पूर्व सम्पूर्ति प्रमाण–पत्र प्राप्त करना होगा।
2. भू–स्वामित्व सम्बन्धी किसी भी विवाद की स्थिति में शमन स्वीकृति स्वतः निरस्त मानी जाएगी।
3. शमन मानचित्र में दर्शित भवन का उपयोग उसी के अनुरूप किया जायेगा। अन्यथा की स्थिति में शमन स्वीकृति स्वतः निरस्त मानी जाएगी।
4. आवेदक को उनके द्वारा प्रस्तुत शपथ–पत्र की समस्त शर्तों का अनुपालन अनिवार्य रूप से करना होगा अन्यथा की स्थिति में शमन स्वीकृति स्वतः निरस्त मानी जाएगी।
5. शमन धनराशि जमा करने के उपरान्त ही मानचित्र निर्गत किया जायेगा। विलम्ब की दशा में 18प्रतिशत दण्ड ब्याज की दर से देय होगा।
6. मानचित्र स्वीकृति के समय प्रस्तुत अग्निशमन विभाग के अनापत्ति प्रमाण–पत्र में उल्लेखित समस्त प्राविधान कर पुनः अग्निशमन विभाग से अनापत्ति प्रमाण–पत्र प्राप्त कर प्रस्तुत करनी होगी।
7. सम्पूर्ति प्रमाण–पत्र प्राप्त करने से पूर्व समस्त सर्विसेज को क्रियाशील करना होगा।
8. भवन का सम्पूर्ति प्रमाण–पत्र प्राप्त करने से पूर्व लेबर सेस जमा कर उसकी प्रमाणित प्रति प्राधिकरण में जमा करनी होगी।
9. पूर्व स्वीकृत मानचित्र की समस्त शर्तें पूर्ववत् रहेंगी।

बाद संख्या 1586/ग्रा0नि0/2015/ [illegible] महोदय की स्वीकृति दिनांक 07.10.15 के क्रम में बाद स्थान सत्यापित ए0 4078/ [illegible] दिनांक 15.10.15 को जमा कर दिये जाने के उपरान्त स्थल स्वीकृत/ज्ञात सशर्तक निर्गत किया जाता है। 32154P

Abbreviations

SV - Sluice Valve	
NRV - Non Return Valve	
DV - Drain Valve	
BFV - Butter Fly Valve	
IH - Internal Hydrant	
HR - Hose Reel	
TP - Terrace Pump	
OH - Over Head	
PS - Pressure Swich	
PG - Pressure Gauge	

TYPICAL ARRANGEMENT OF DAWNCOMER FIRE HYDRAND

Compounded Area Shown As

DOOR WINDOWS STATEMENT

DESCRIPTION	SIZE
DOOR/ WINDOW	2.10 x 2.1
DOOR/ WINDOW	1.20 x 2.1
DOOR	.75 x 2.1
DOOR	1.00 x 2.1
DOOR	0.90 x 2.1
WINDOW	0.90 x 1.35
WINDOW	1.50 x 1.46
WINDOW	1.20 x 1.46
VENTILATOR	0.6 x 1.35
VENTILATOR	3.3 x .6

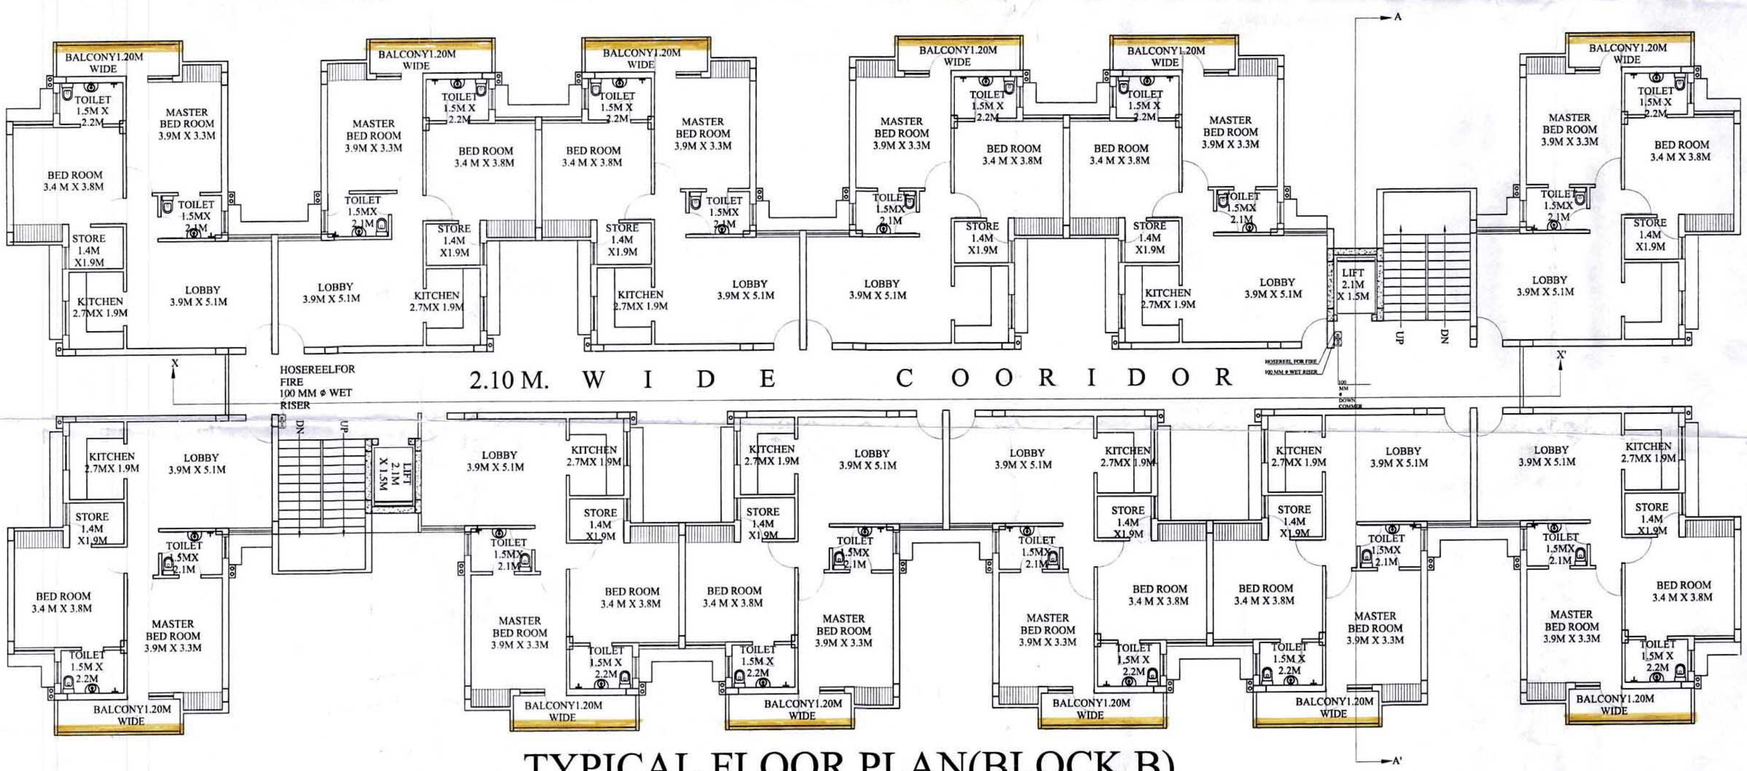

TYPICAL FLOOR PLAN(BLOCK B)

EXISTING MULTI STOREY FLATS AT KHASRA NO 817,818,1043,1048 AT MAUJA SIKANDRA,BAHISTBAD NEAR SITE -C AGRA

	SALE 1:100	SHEET NO 7/8

Owner's Signature:

M/S AGRAWAL SHELTERS PVT LTD.

YUGAL KISHORE AGARWAL (DIRECTOR)

Engineer"s Sign

Er. Daya Shanker Sharma
B.E. (Civil) Approved Valuer
CAT/F-1918[illegible]
G-547826-0[illegible]
M.No.300603[illegible] Registration No 32

Daya Shanker Sharma

MODCON

A GROUP OF ARCHITECTS, ENGINEERS & VALUERS

G-5, 57/2 KAVERI CENTRE, SANJAY PLACE, AGRA
PH. NO. 2522511(O, 2212068(R), 9927056311(M)