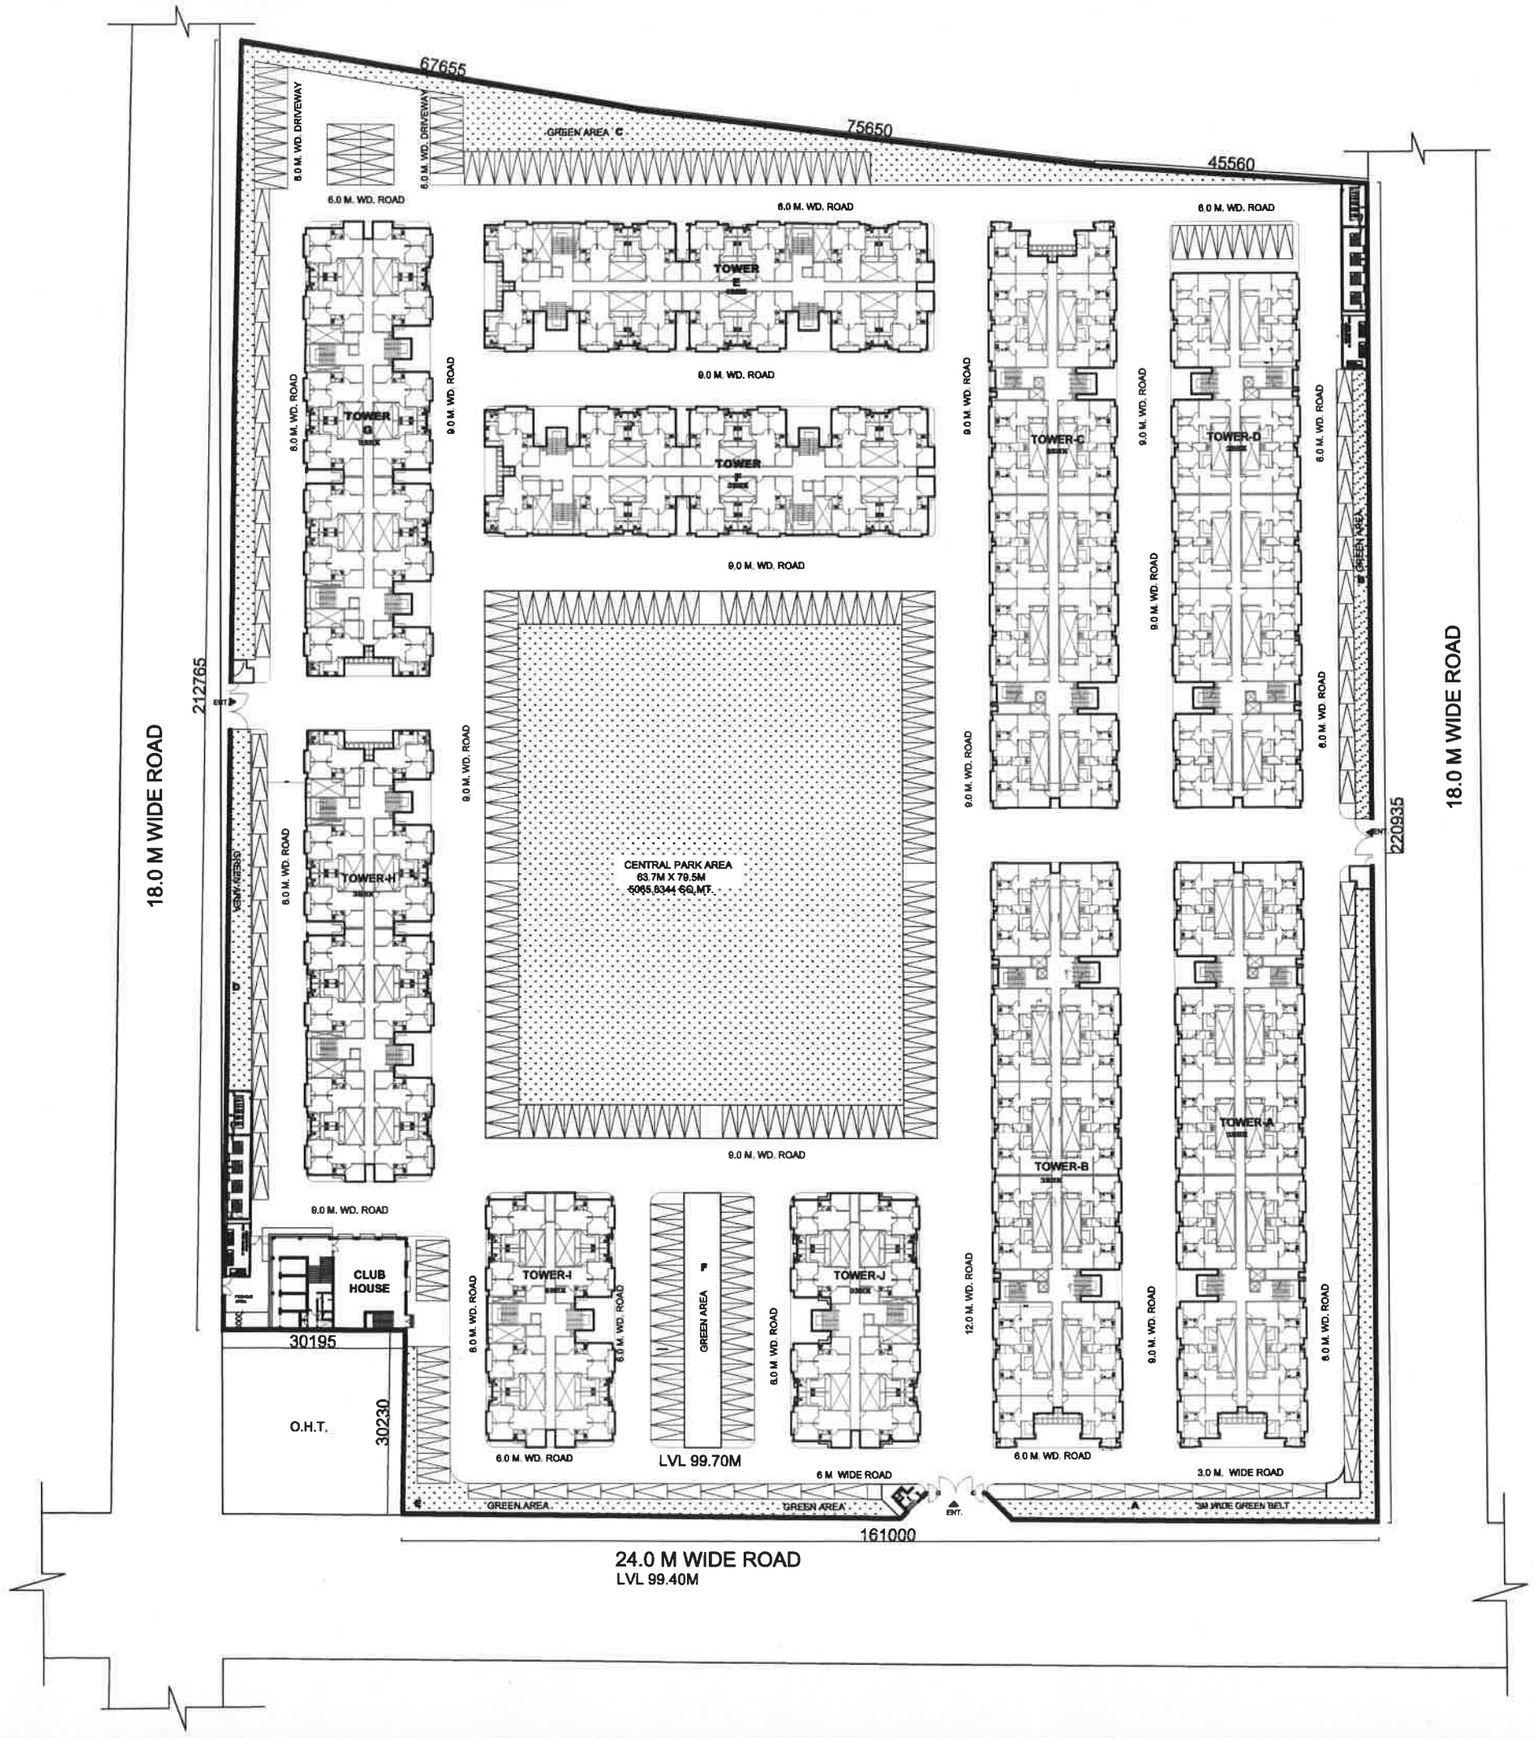

GREEN AREA CALCULATIONS

	SQM
CENTRAL GREEN AREA	5065.83
GREEN AREA (A)	594
GREEN AREA (B)	185.13
GREEN AREA (C)	1081.198
GREEN AREA (D)	214.123
GREEN AREA (E)	160.85
GREEN AREA (F)	253 SQ.M
TOTAL GREEN AREA	7554.1

OPEN SPACE	
AS PER TENDER DRAWING	6635.76 SQ.M.
AS PER CURRENT DRAWING	7554.1 SQ.M.

GROSS PLOT AREA = 44,238.40 SQ.M
REQUIRED OPEN SPACE = 15% = 6635.76 SQ.M
PROVIDED OPEN SPACE = 7554.1 SQ.M

NOTES

1. ALL DIMENSIONS ARE IN MM.
2. FIGURED DIMENSION SHALL BE FOLLOWED.
3. ANY DISCRIPANCY IN THIS DRG. SHALL BE BROUGHT TO THE NOTICE OF ARCH. SECTION.
4. THIS DRG. IS THE PROPERTY OF CIVIL CONSULTANTS AND IS NOT TO BE USED OR REPRODUCED WITHOUT PERMISSION.
5. PROJECT MANAGER SHALL OBTAIN APPROVAL OF THIS DRG. FROM COMPETENT AUTHORITY OF CLIENT AND SEND ONE COPY OF APPROVED DRAWINGTO ARCHITECT SECTION FOR FURTHER NECCESSARY ACTION.
6. THE P.M. SHALL ENSURE THE FOLLOWING :-
6.1 THAT THE WORK IS CARRIED OUT AS PER U.P.A.V.P. SPECIFICATION INCLUDING FINISHING SPECIFICATIONS.

S.NO.	DESCRIPTION	REVISION

REVISIONS

PROPOSED GROUP HOUSING, KAILASH ENCLAVE,SECTOR-18, VRINDAVAN YOJANA-4, LUCKNOW

DRG. NO. KE/AR/WD/LP-01

DEALT BY | DATE JUN'16 | SCALE | NORTH

BLOCK

DRG TITLE LAYOUT PLAN

Ashok singh, Dip. Arch, ASST. ARCHITECT PLANNER	Sanjeev Kashyap, B.Plng. M.Plng (Environmental) AITP, ARCHITECT PLANNER	G.S. Goyal, B. Arch, C.A.P.

CONSULTANT: CIVIL CONSULTANTS
ARCHITECTS,ENGINEERS, PLANNERS & INTERIOR DESIGNERS
903,GAURI APARTMENTS
ST-HILTON LANE,MEERABAI MARG,
LUCKNOW-226001
Ph. No: 0522-2206859, 4047735 Fax: 0522-2206341
E-mail: civilconsultants@rediffmail.com