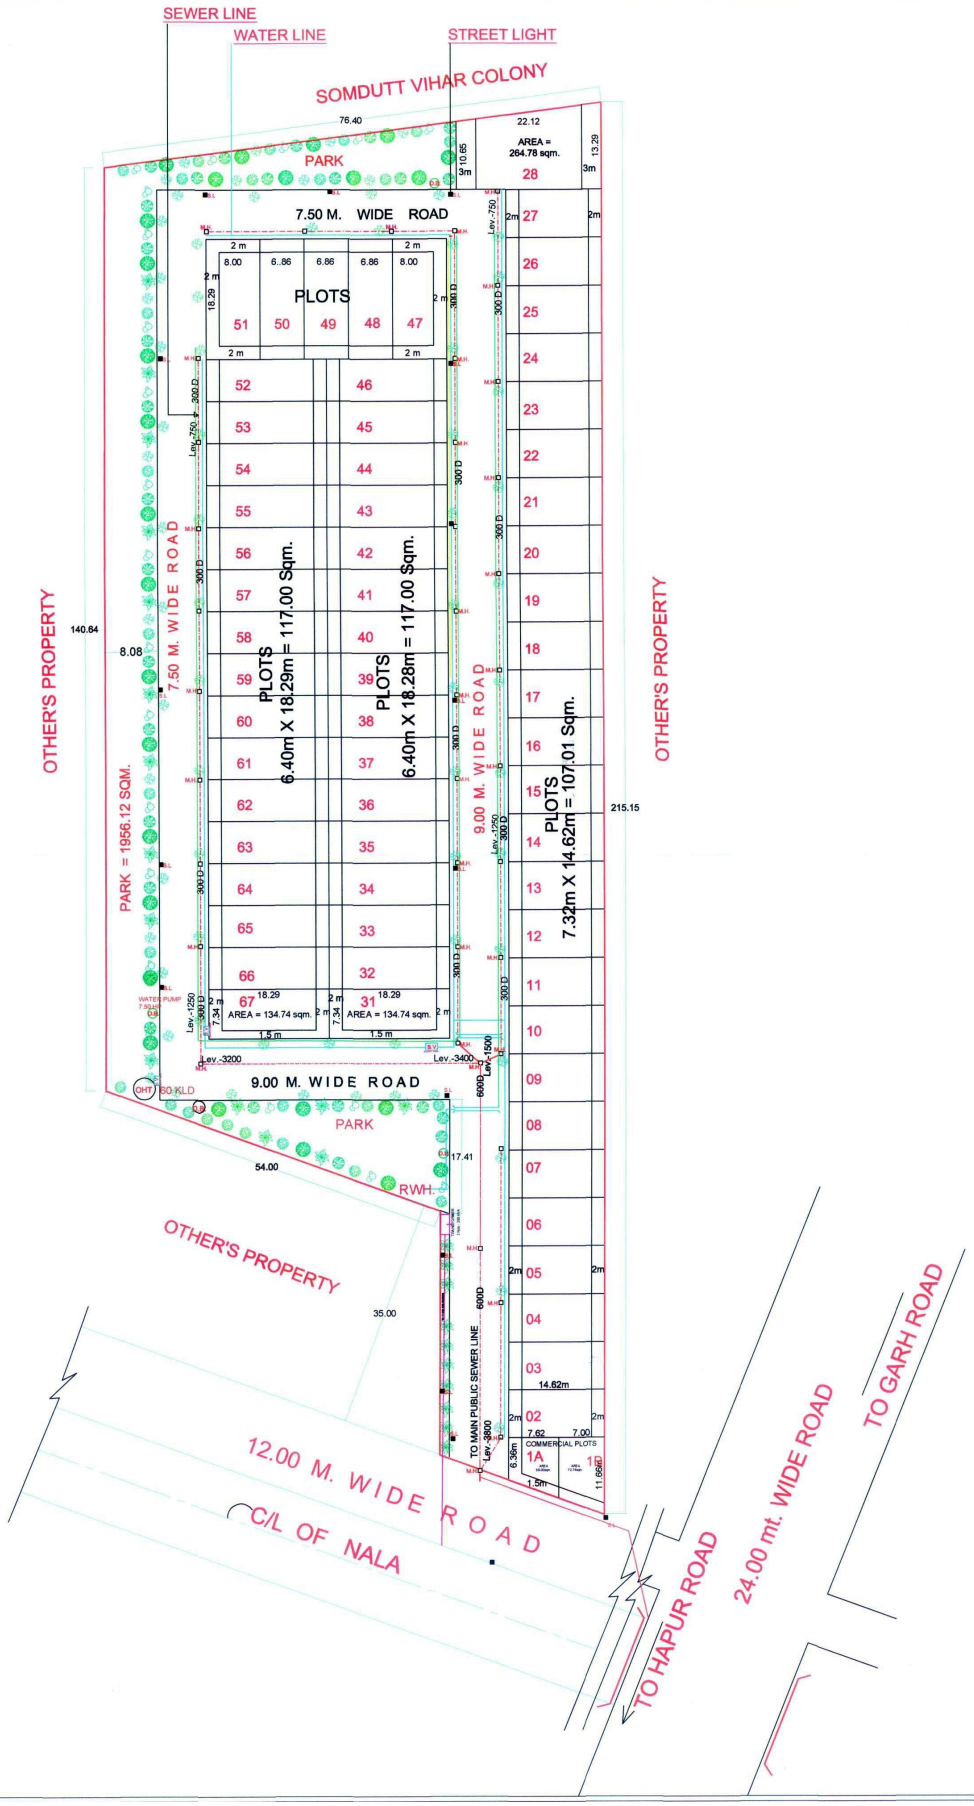

AS PER SANCTIONED LAYOUT PLAN NO. 750 DATED 24/3/2017
APPROVED BY UTTAR PRADESH AWAS EWAM VIKAS PARISHAD

AREA CHART

PERTICULARS	IN SQM	PERS.%
AREA UNDER RESI. PLOTS	7494.42	57.52
AREA UNDER COMM. PLOTS	131.74	1.01
AREA UNDER PARKS	1956.12	15.01
AREA UNDER ROADS	3447.72	26.46
TOTAL LAND AREA	13030.00	100.00

SANCTIONED RESIDENTIAL LAYOUT PLAN OF "SOUTH EXTENSION RESIDENTIAL COLONY" SITUATED AT KHASRA NOS. 222 (P), 223 (P), 224 VILL. SARAI KAZI MEERUT.

SERVICE PLAN | LANDSCAPE

LEGEND :-

1- SITE BOUNDRY
2- TREES
3- TRANSFORMER
4- SEWER LINE
5- R.W.H.
6- O.H.T.
7- RAIN WATER DISPOSAL
8- STREET LIGHT
9- WATER LINE
10- MAN HOLE
11- DUST BIN
12- CULVERT
13- SLUICE VALVE

NORTH:-

SCALE:- 1:500

OWNER:-

M/S. AGM COLONISERS AND DEVELOPERS PVT. LTD.

ADDRESS :- 37, CHIPPI TANK, MEERUT 250002

APPLICANT :-

For AGM Colonisers & Developers Pvt. Ltd.

Director

MR. ASHOK GARG

(DIRECTOR)

ARCHITECT:-

S. P. Bansal & Associates

Ankur Bansal

(Associate Architect)