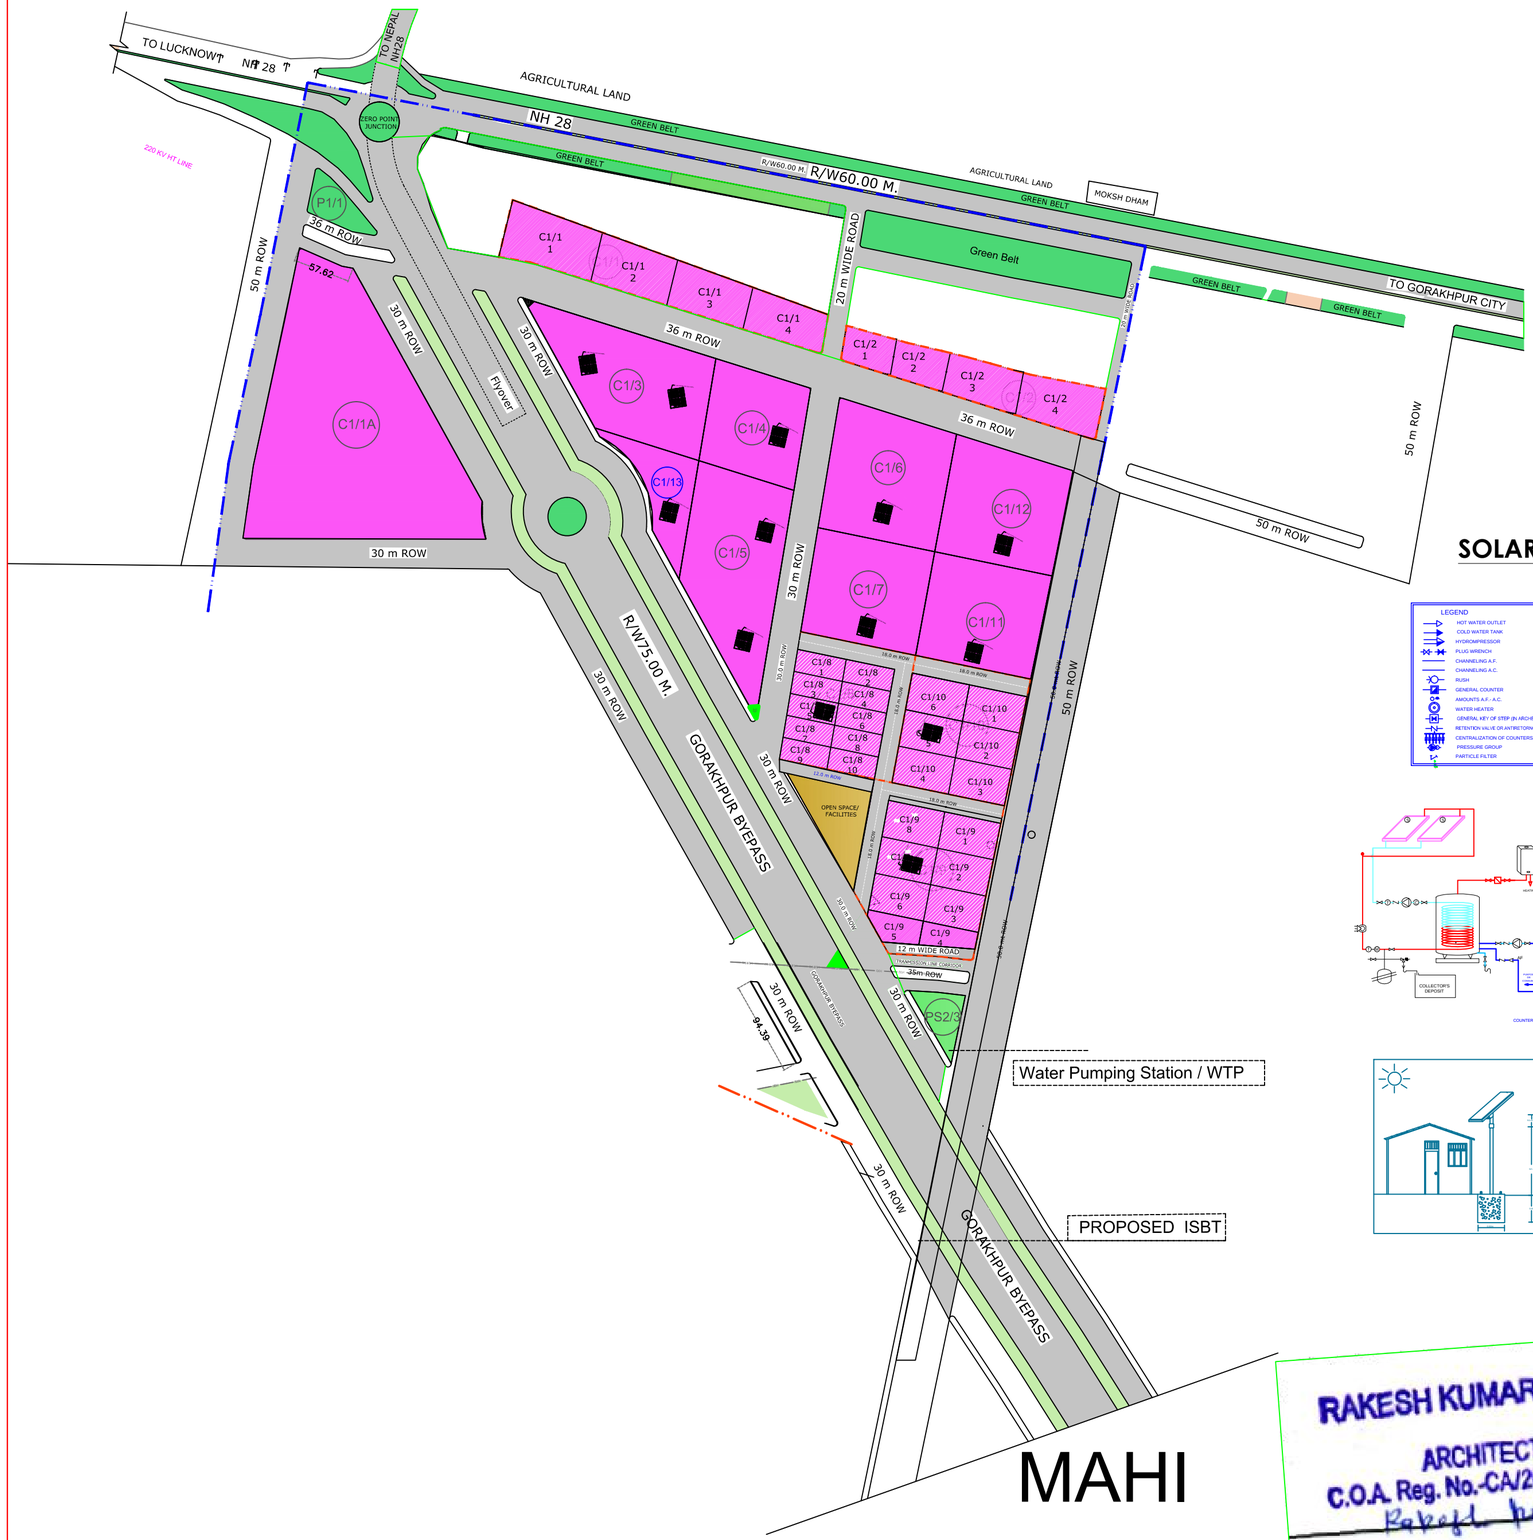

SOLAR SYSTEM

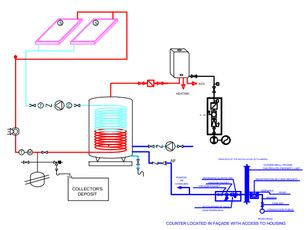

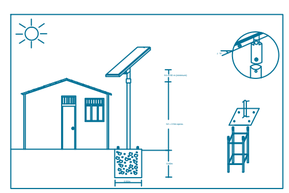

RAKESH KUMAR YADAV
B. ARCH
ARCHITECT
C.O.A. Reg. No.-CA/2023/156029
Rakesh Kumar Yadav