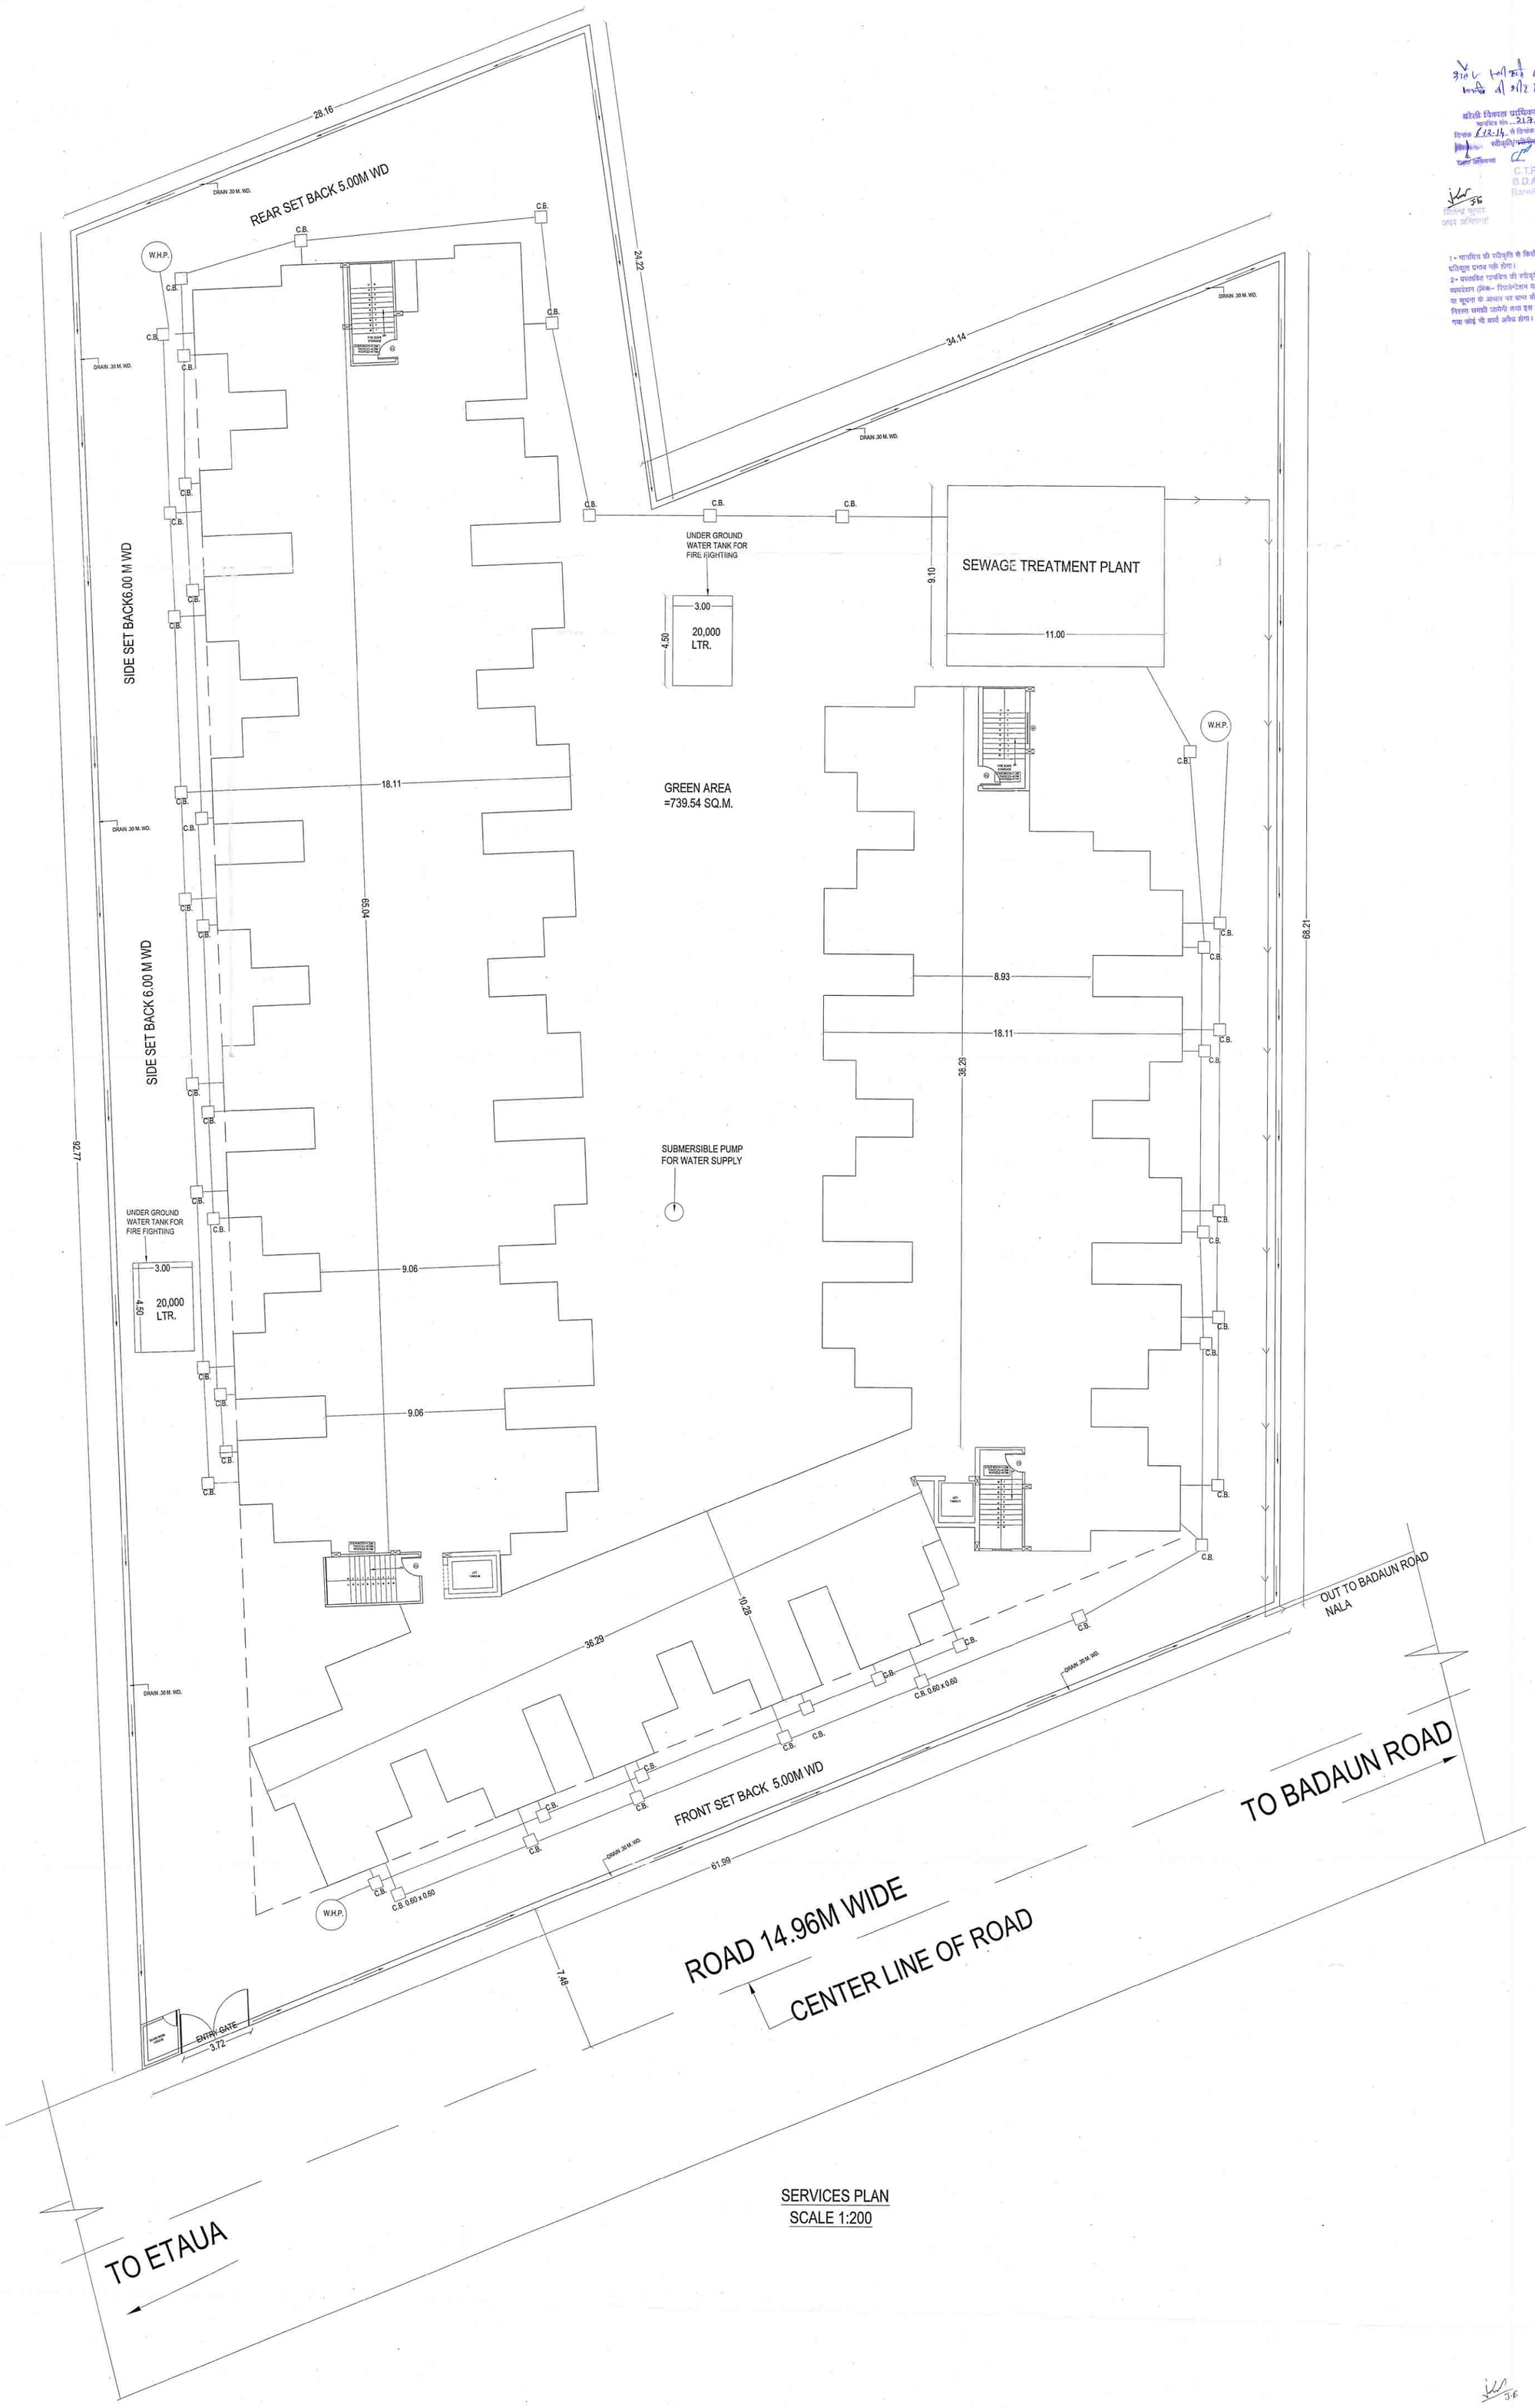

SERVICES PLAN
SCALE 1:200

SHEET NO. 04

PROJECT :
PROPOSED L.I.G. HOUSING BUILDING PLAN FOR M/S K.T. INDIA INFRA PROJECTS PVT. LTD. CORPORATE OFFICE RAMDAS BHAWAN 63, CIVIL LINES, BAREILLY THROUGH ITS REPRESENTATIVE SRI SHYAM KUMAR AWASTHI S/O LATE SRI SHIV NARAYAN AWASTHI, R/O 33, GANDHIPURAM GUPTA NURSERY, BAREILLY.
SITUATED AT, KHET NO. 552(M), GRAM ITAUA SUKHDEVPUR & KHET NO. 270(M), KARGAINA, PARGANA & TEHSIL & DISTRICT BAREILLY.

LEGEND FOR FIRE

1. PROP WORK
2. HOSE REEL
3. FIRE HYDRENT
4. TERRACE TANK
5. TERRACE PUMP
6. FIRE BIRGADE IN LET VALVE
7. BUTTER FLY VALVE

NOTES

1- FIRE EXTINGUISHER SHOULD BE INSTALED WITH THE RATIO OF ONE FIRE EXTINGUISHER IN 100 SQMT AREA.

2- ALL FIRE ARANGEMENTS SHOWN AS PER N.B.C 1983 AMENMENT 2005.

NORTH

E N W

SCHEDULE OF DOOR / WINDOW

TYPE	SIZE	SILL HT.	LINTEL HT.
D1	1.0 M	—	2.1 M
D	0.75 M	—	2.1 M
W	1.20 M	1.06 M	2.1 M
W1	0.76M	0.45M	2.1M
W2	0.90 M	0.45 M	2.1 M
V	0.77 M	2.1 M	2.7 M

OWNERS SIGNATURE / STAMP

For K. T. India Infraprojects (P) Ltd.
Director

Kushil Kumar Shorey
(Architect)
B. ARCH MCA
CA/90/25636
ARCHITECT
SAGUN ARCHITECTS & INTERIOR DESIGNERS
S- 19 , FIRST FLOOR , JANAKPURI, BAREILLY
e- mail - sagun_a@rediffmail.com

बरेली विकास प्राधिकरण, बरेली
मानचित्र सं० 217/2/14/11
दिनांक 8-12-14 से दिनांक 5-8-19 तक
स्वीकृति/~~अस्वीकृत~~
उप अभियन्ता
अधिशासी अभियन्ता
C.T.P.
B.D.A.
Bareilly

1- मानचित्र की स्वीकृति से किसी के स्वामित्व पर कोई प्रतिकूल प्रभाव नहीं होगा।
2- प्रस्तावित मानचित्र की स्वीकृति यदि प्रार्थी द्वारा सारवान व्यपदेशन (प्रिंस- रिप्रजेंटेशन या किसी कपट पूर्ण यथतथ्य या सूचना के आधार पर प्राप्त की है। तो यह अनुज्ञा स्वतः ही निरस्त समझी जायेगी तथा इस अनुज्ञा के आधार पर किया गया कोई भी कार्य अवैध होगा।
अधिशासी अभियन्ता