DESIGN OF TRUNK / INTERNAL SEWERAGE SYSTEM OF PHASE-01 & 02 OF CIVIL LINE, YOJNA NO.-2 , BADAYUN

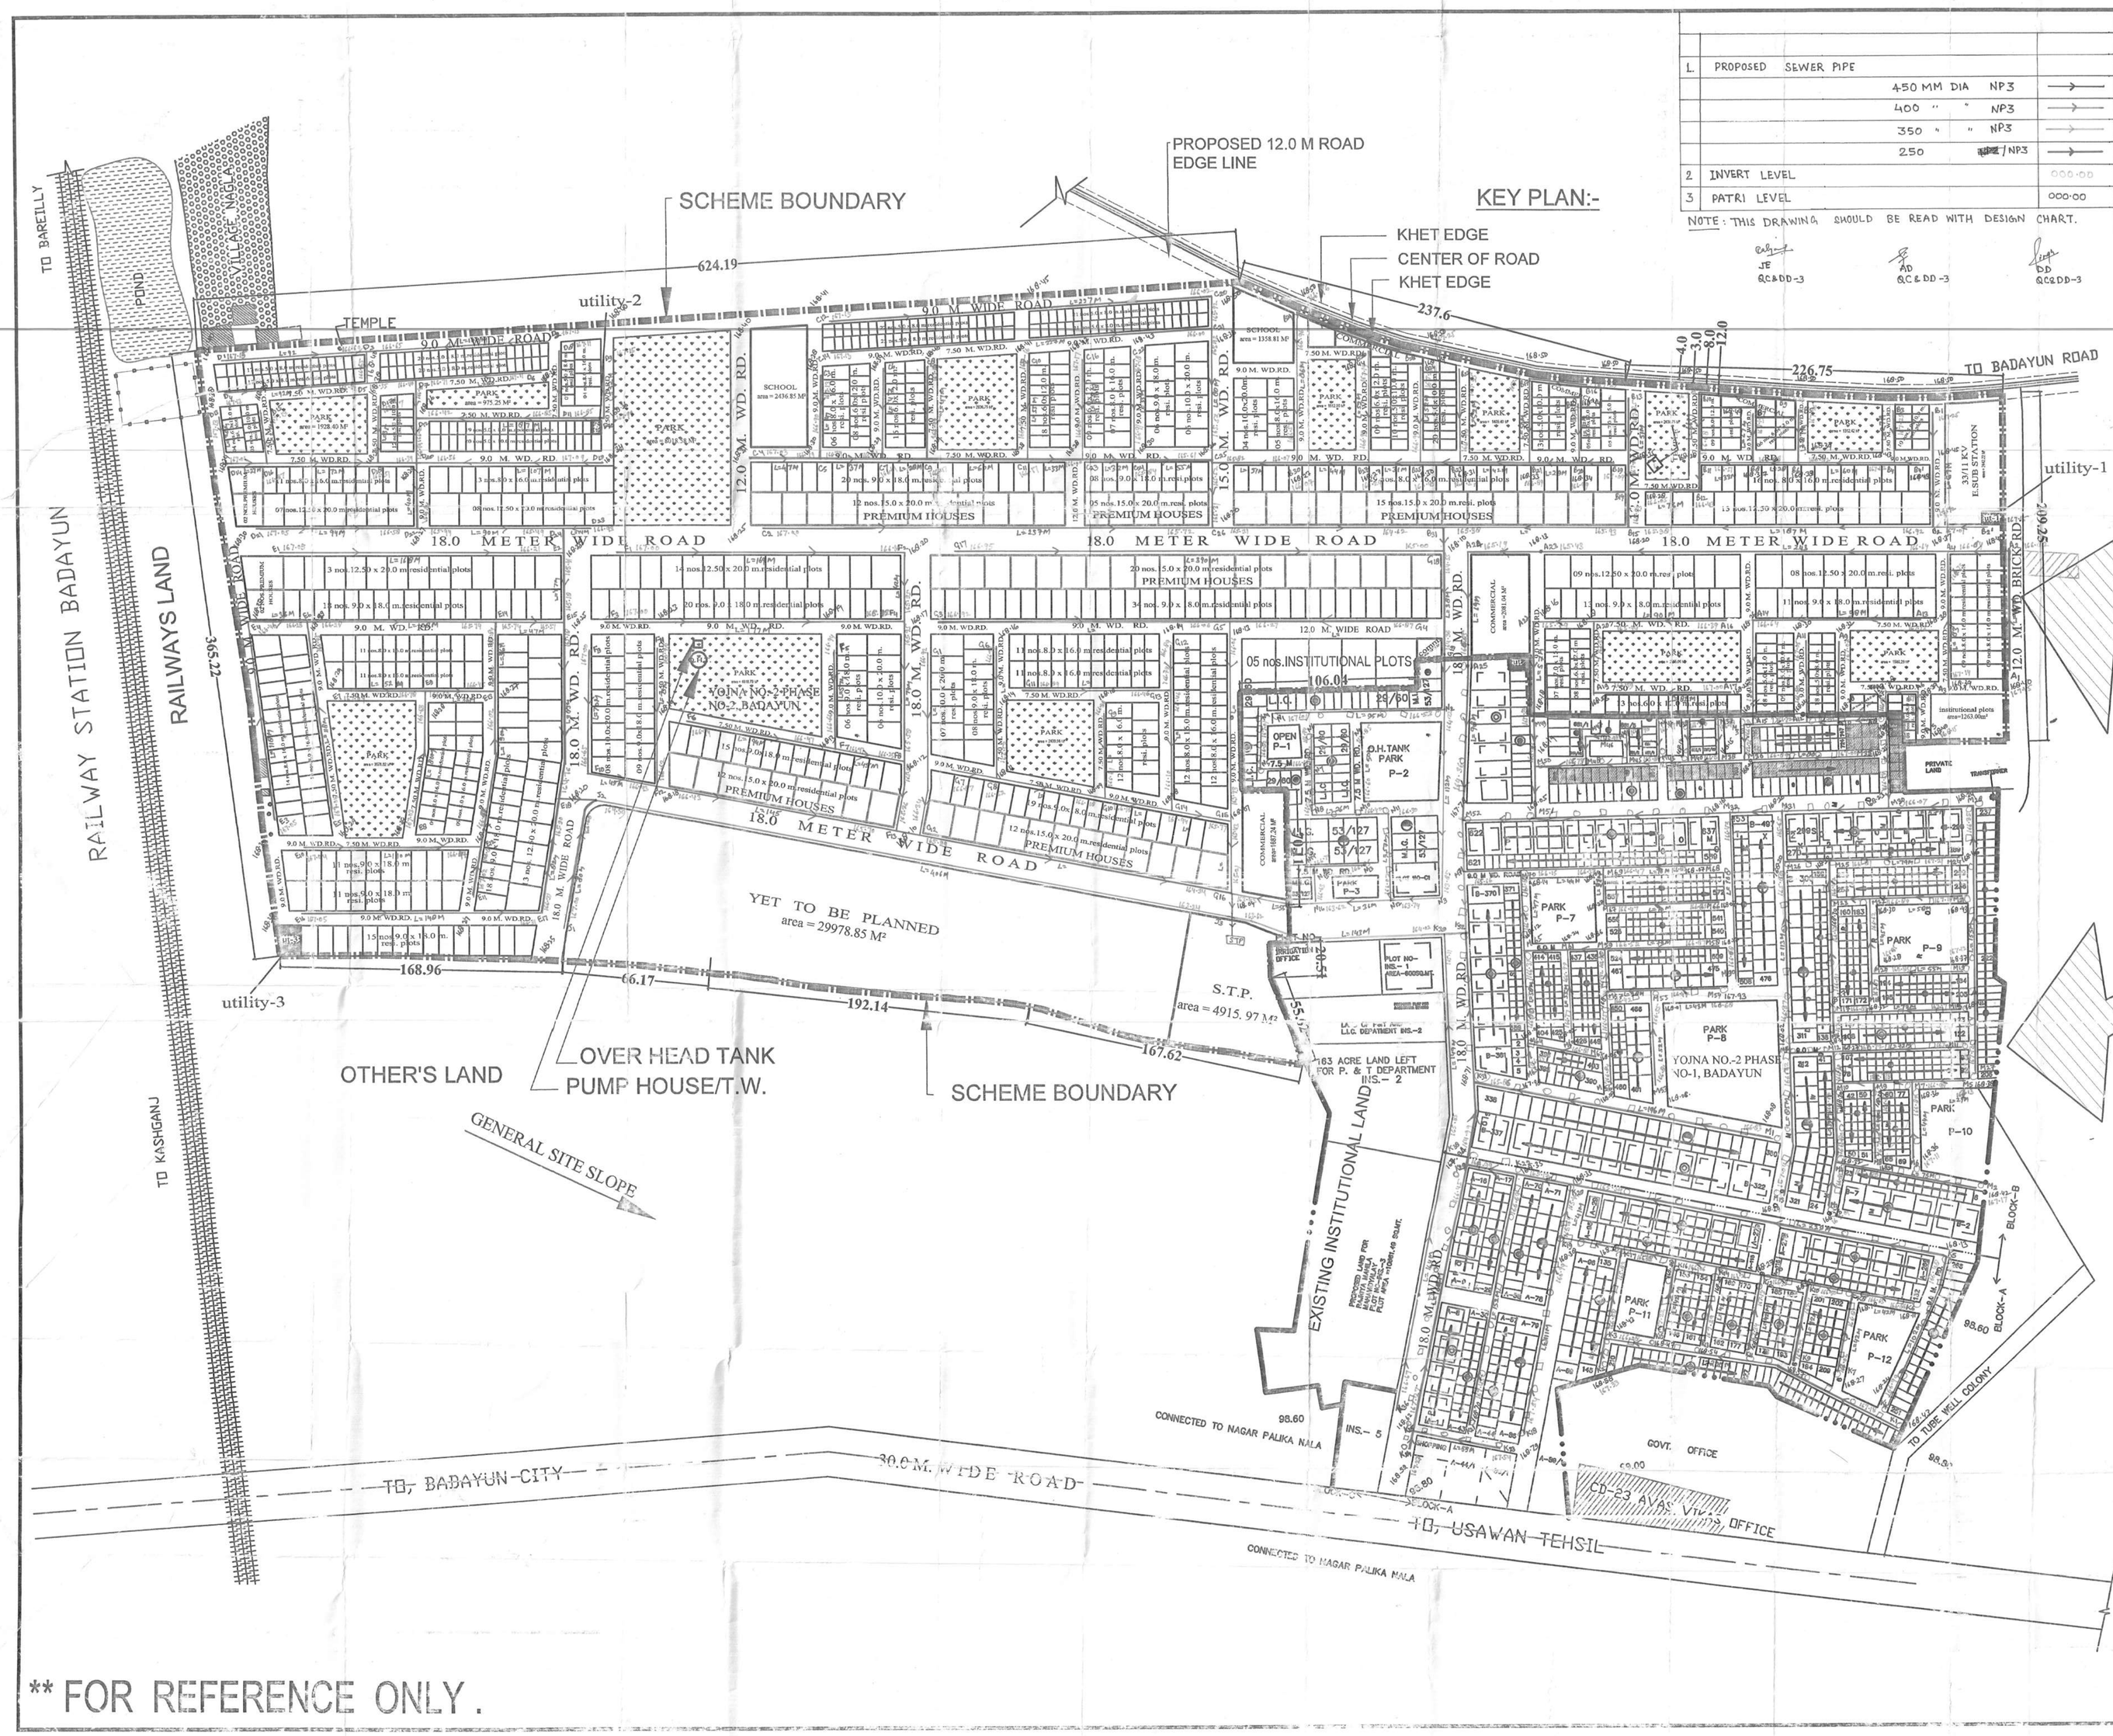

1.	PROPOSED SEWER PIPE		
		450 MM DIA NP3	→
		400 " " NP3	→
		350 " " NP3	→
		250 " " NP3	→
2	INVERT LEVEL		000.00
3	PATRI LEVEL		000.00

NOTE : THIS DRAWING SHOULD BE READ WITH DESIGN CHART.

JE QC&DD-3 — AD QC&DD-3 — DD QC&DD-3

UPHDB
ARCHITECTURE AND PLANNING SECTION
2 ND.FLOOR,NEELGIRI COMPLEX ,INDIRA NAGAR,LUCKNOW
ISO . 9001 - 2008
E-MAIL: ap2@upavp.com

DATED 21.10.2020

COMBINE LAY-OUT PLAN OF CIVIL LINES YOJNA NO.- 02, PHASE -1& 2, BADAYUN .

FILE NO.-

DRG. NO.-

DISCLAIMER:-

1. THIS COMPILED LAYOUT PLAN UPDATED AS ON OCTOBER 2020 IS ONLY FOR REFERENCE PURPOSE.
2. IT SHALL NOT BE REFERRED AS AN AUTHORIZED / LEGAL DOCUMENT & IT CAN NOT BE USED AS LEGAL PURPOSE IN ANY COURT OR IN ANY MATTER RELATED TO DISPUTE OF TYPE.
3. IN CASE OF ANY DISCREPANCY OCCURRED IN THIS LAYOUT,ORIGINAL LAYOUT SHALL BE FOLLOWED.
4. THIS COMPILED LAYOUT PLAN HAS BEEN PREPARED ON THE BASIS OF REQUIREMENT RECEIVED FROM E.E.CD.-23,BAREILLY (E.E.CD.-C.U. RUHELKHAND-04),VIDE HIS LETTER NO.1443 /B.D.-02/,DATED- 05.10.2020

FEASIBILITY CHECKED

JE — AE — EE — S.E. RUHELKHAND

Recommended 1.11.21 — Approved 21/10/22 (प्रदीप चंद्र पाण्डे) मुख्य अधिशासी

INDEX
-: main hale
-: chamber

KEY PLAN:- OTHER'S LAND

PROPOSED YOJNA NO.-2 PHASE NO-2, BADAYUN — OTHER'S LAND — EXISTING YOJNA NO.-2 PHASE NO-1, BADAYUN

COMBINE LAY-OUT PLAN OF CIVIL LINES YOJNA NO.- 02, PHASE -1& 2, BADAYUN

SCALE :- NOT TO SCALE

DEEP MALA DY. ARCH. ARCH. ASSTT.-I	
MADHULIKA SRIVASTAV AUA ASSTT. ARCHITECT PLANNER	
MUKESH KUMAR RUHELA B.ARCH.M. PLANNING HOUSING, A.U.K. ARCHITECT PLANNER	
DINESH KUMAR CHIEF ARCHITECT PLANNER	
AJAY CHAUHAN I.A.S. AVAS AYUKT	

** FOR REFERENCE ONLY .