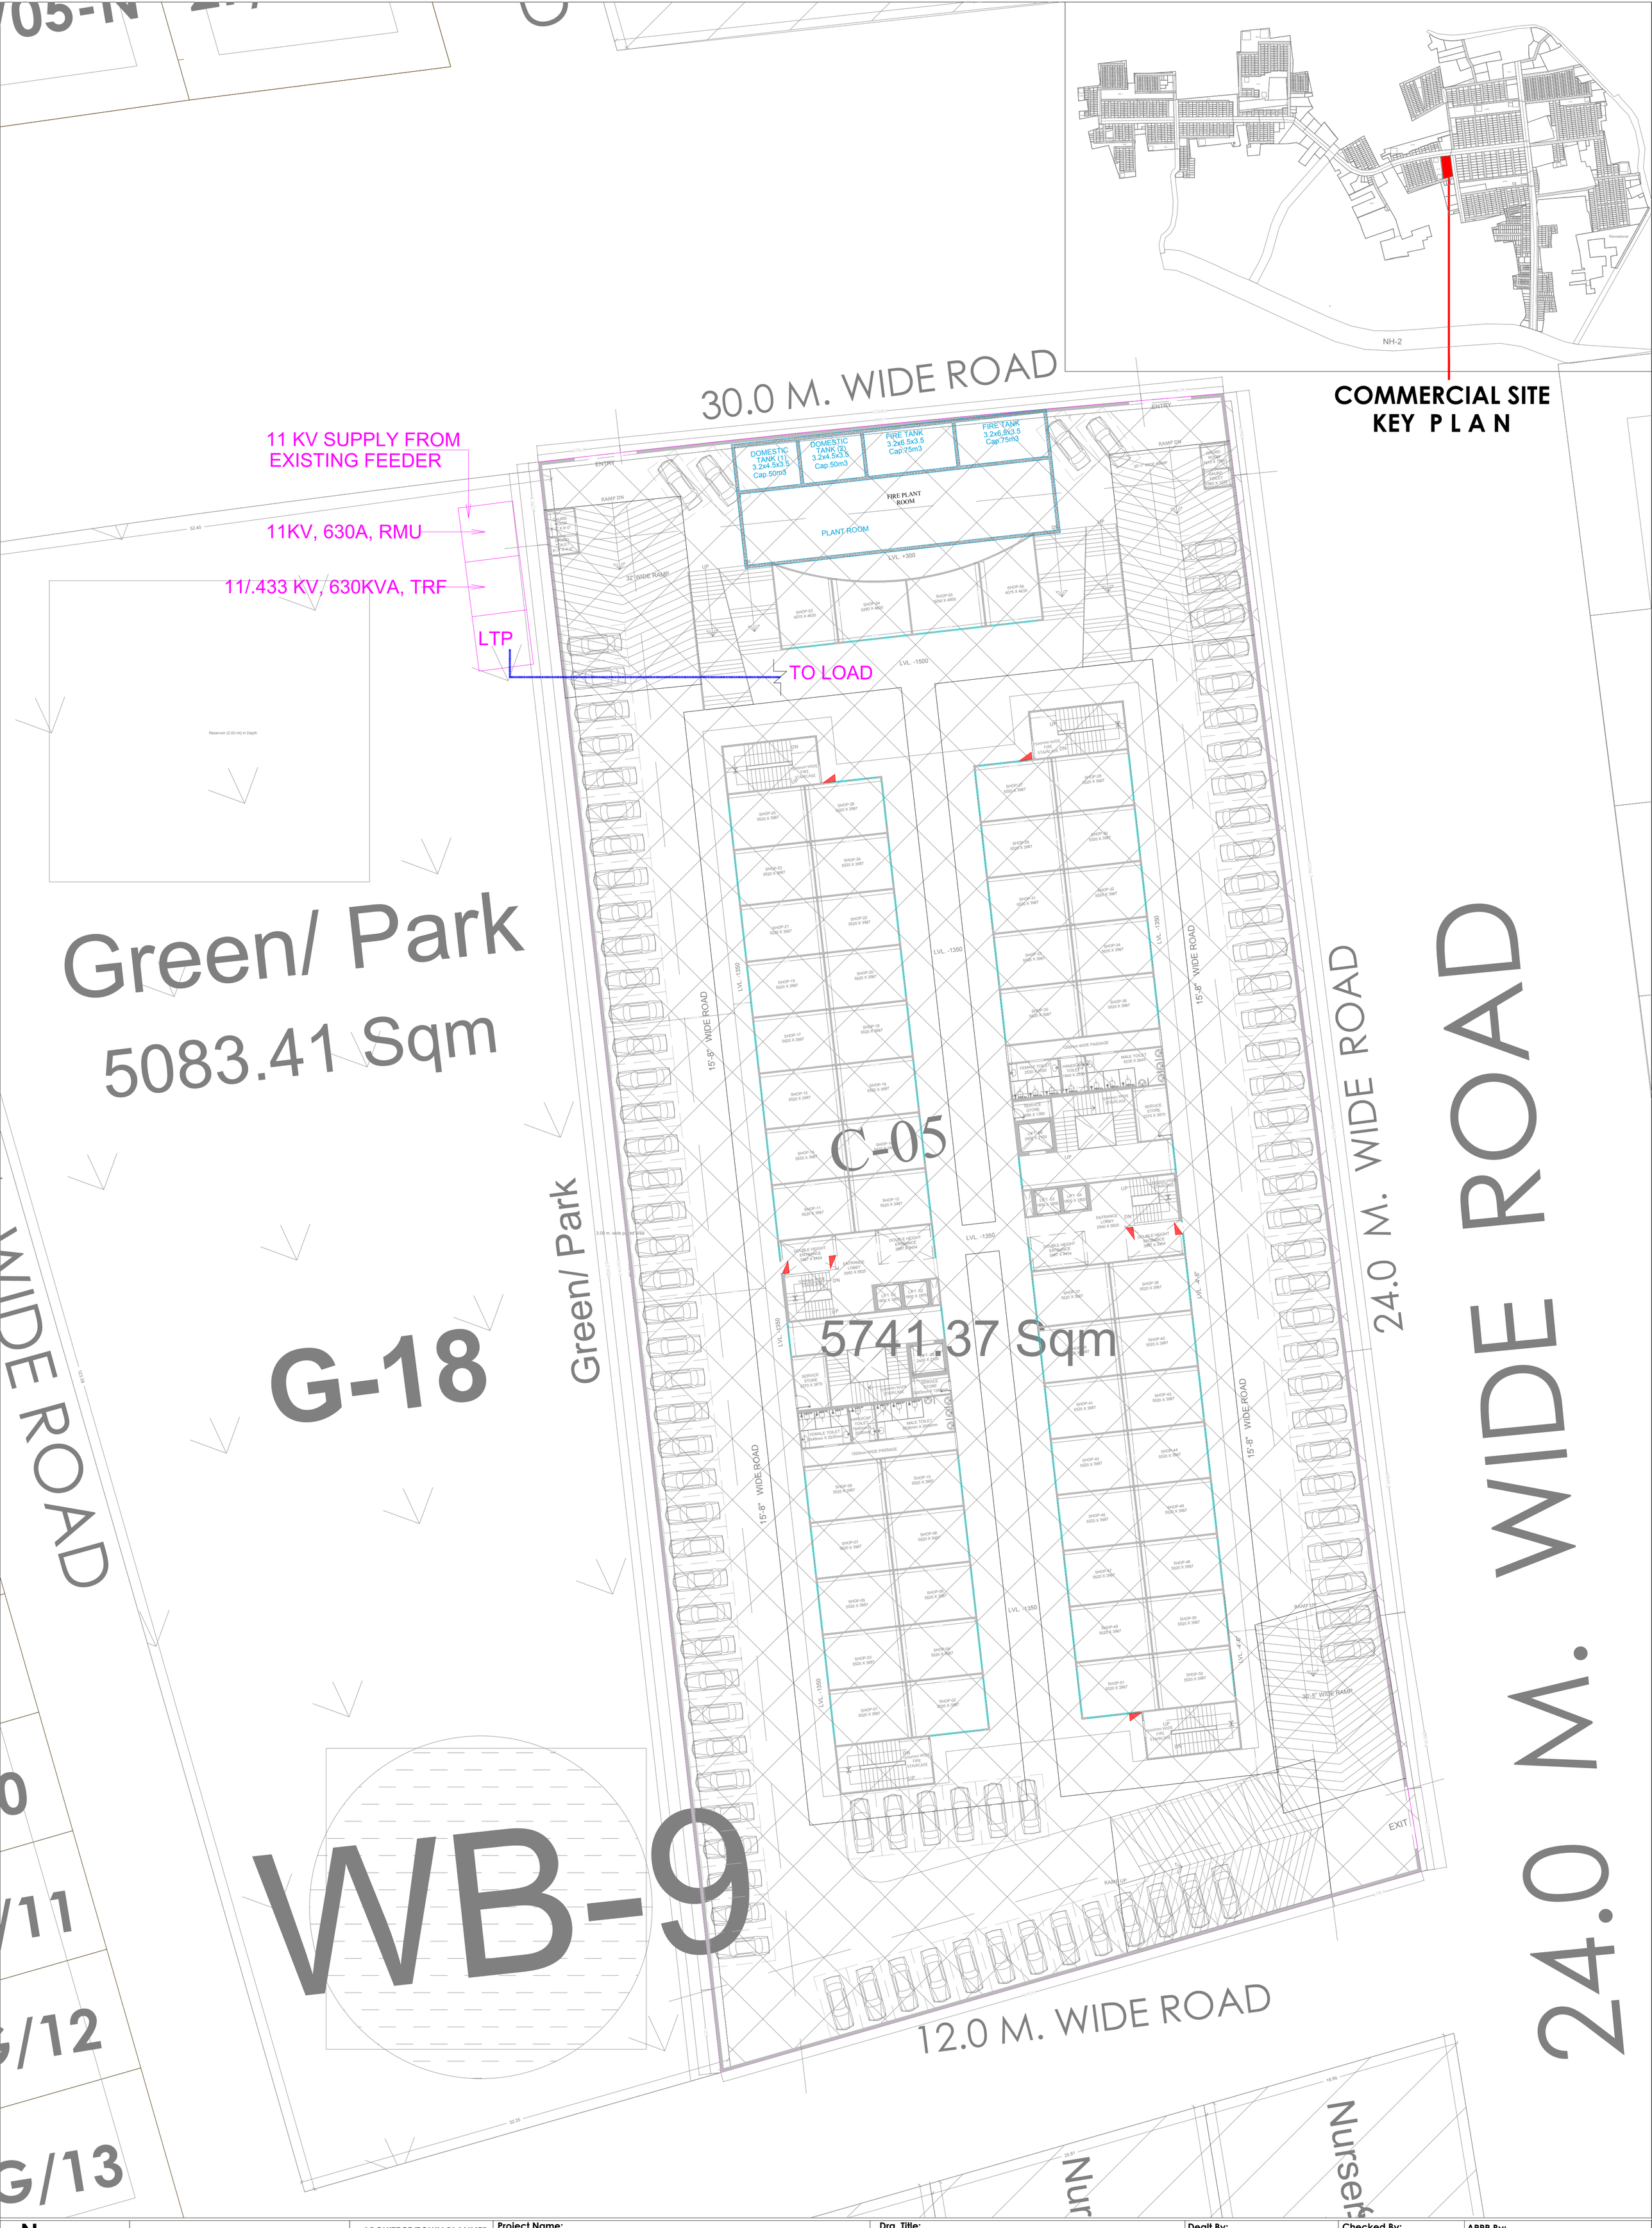

N	OWNER'S SIGN	ARCHITECT/TOWN PLANNER SIGN	Project Name: **HI-TECH CITY- MATHURA**	Drg. Title: **ELECTRICAL COMMERCIAL SITE**	Dealt By: SURJEET
			Developer: **SUNCITY HI-TECH PROJECTS PVT. LTD.** Sector-54, Golf course Road, Gurgaon Haryana-002		Checked By: Mr. Sunil Kumar Srivastava
Date: 14-02-2023					Drg. No: EL-HTCM-103
					REVISION NO. R0
					APPR By:
					Scale: 0 100m 200m (m)