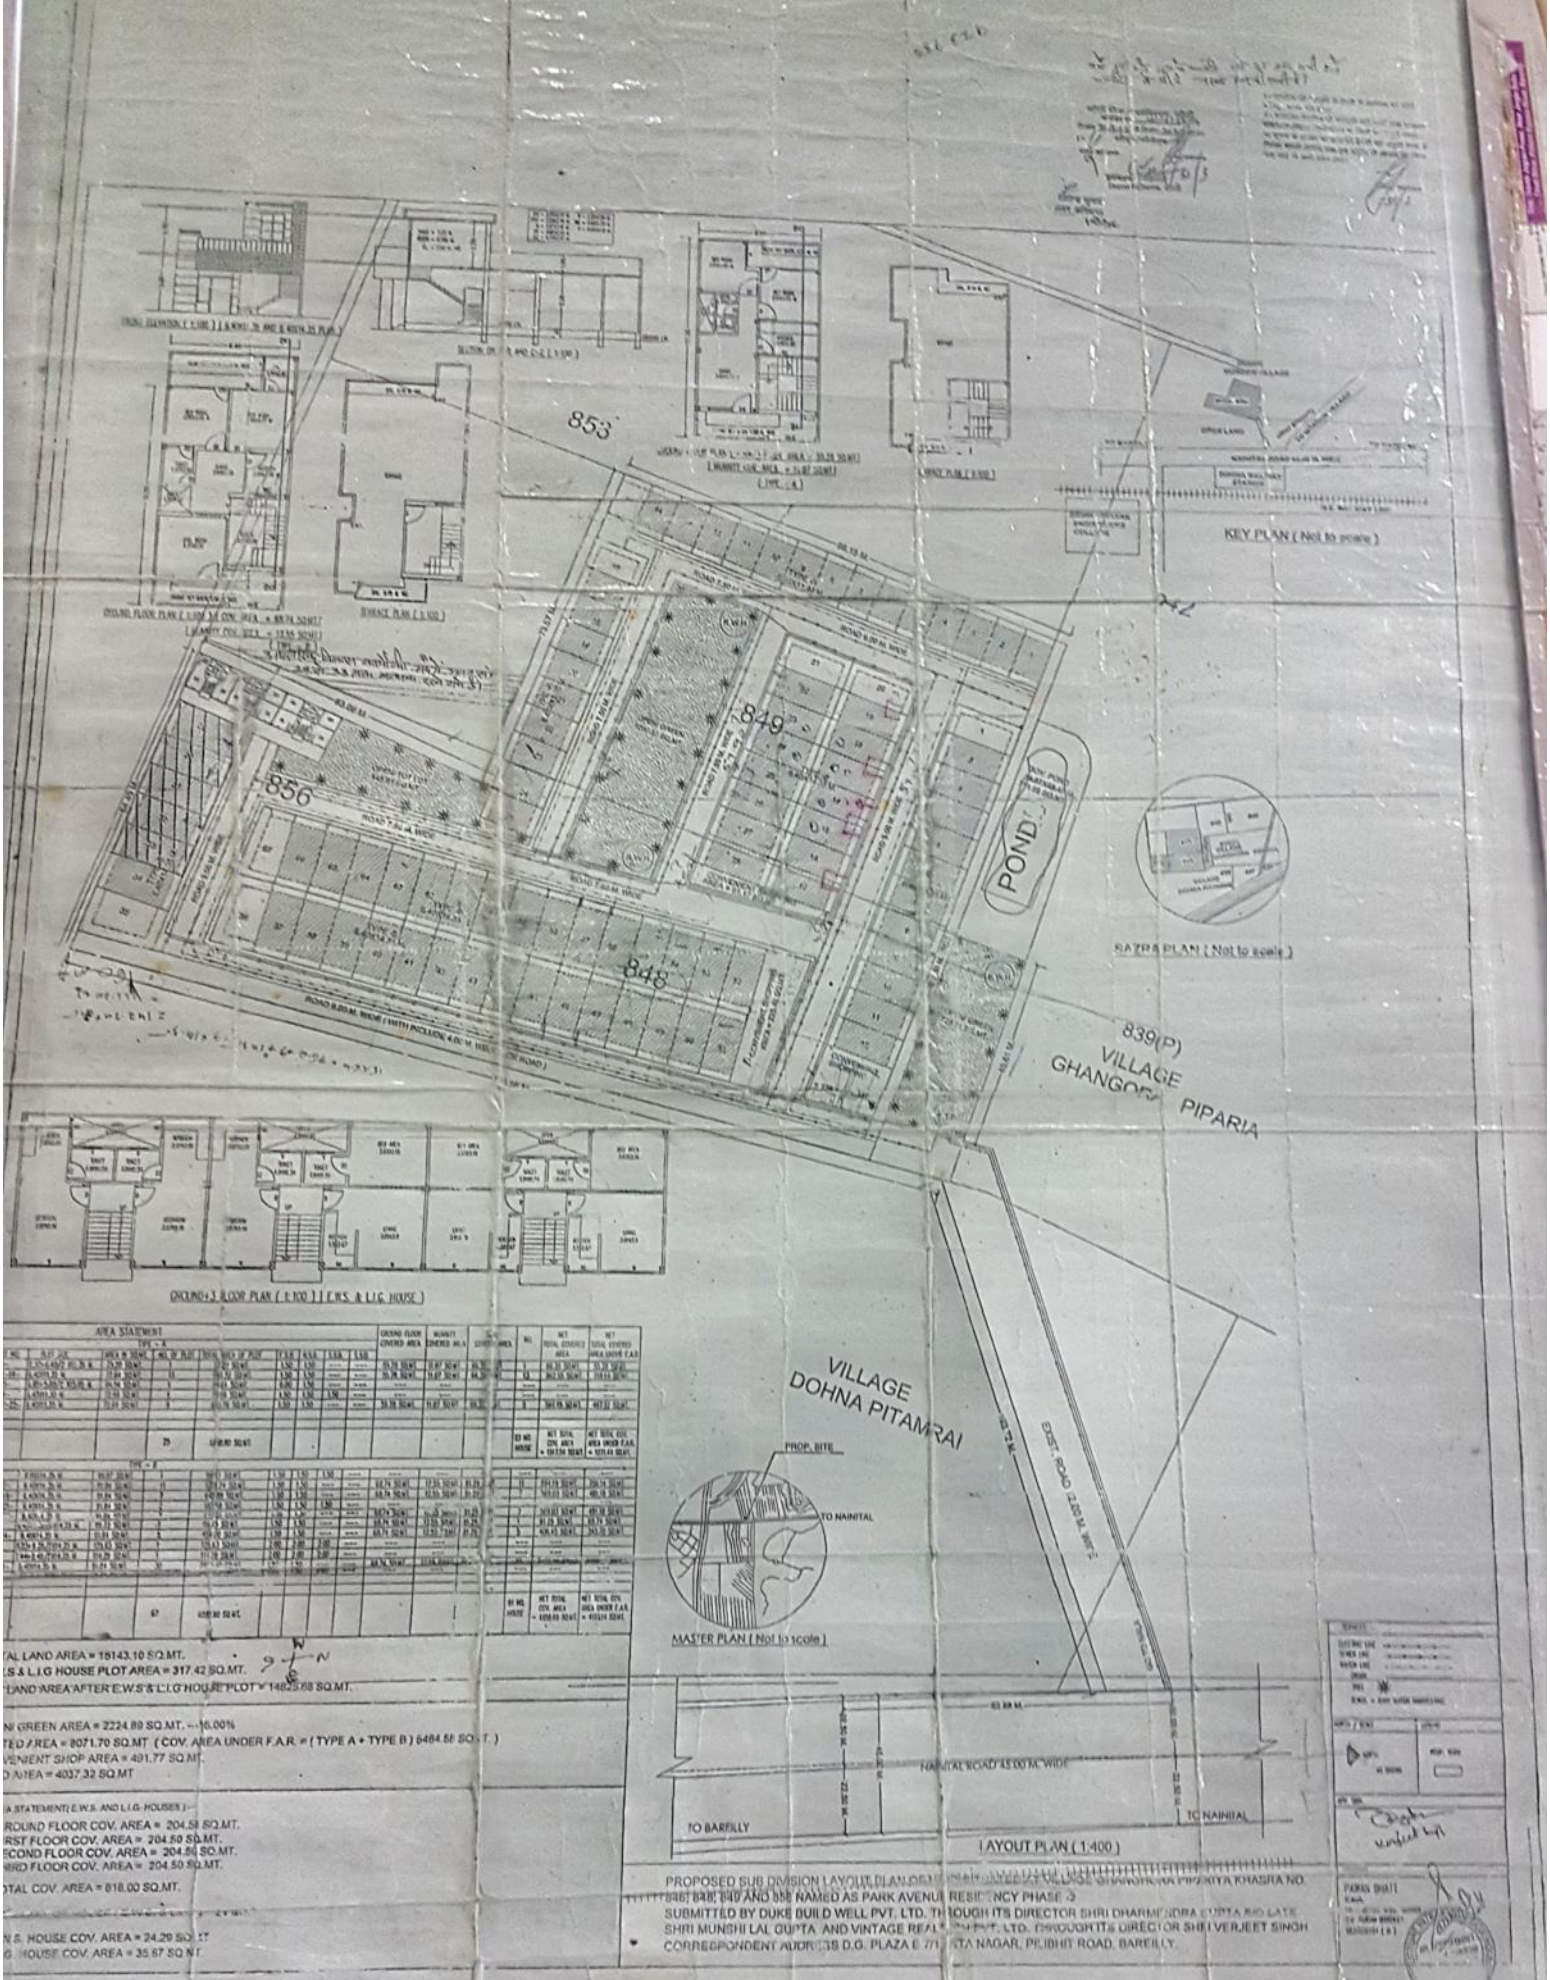

AREA STATEMENT

TYPE - A

| | | |