Project Title :PROPOSED RESIDENTIAL LAY-OUT PLAN OF KHASRA NO.- 1453(PART),1455,1457,1458(PART),1462(PART),1467/1861(PART),1467 (PART)1468,1469 (PART),1470(PART)1472,1473,1474,1475,1476 PART1478,1482 (PART),1483 (PART)1486 (PART) & 1488, SITUATED AT VILLAGE MALIYANA ,MEERUT OWNER:- A. R. INFRAHEIGHTS PVT. LTD. THROUGH DIRECTOR SH. ATUL GUPTA , A-312,MEERUT MALL, DELHI ROAD,MEERUT , CONSORTIUM AGREEMENT WITH M/S MUKAND ASSOCIATES TH. PARTNER SH. PRADEEP KUMAR & SH. BHAGAT SINGH S/O SH. NETRAM

File No	MDA/LD/21-22/272	Sheet	3
Submission Date	05-01-0A-14	Scale	1:150

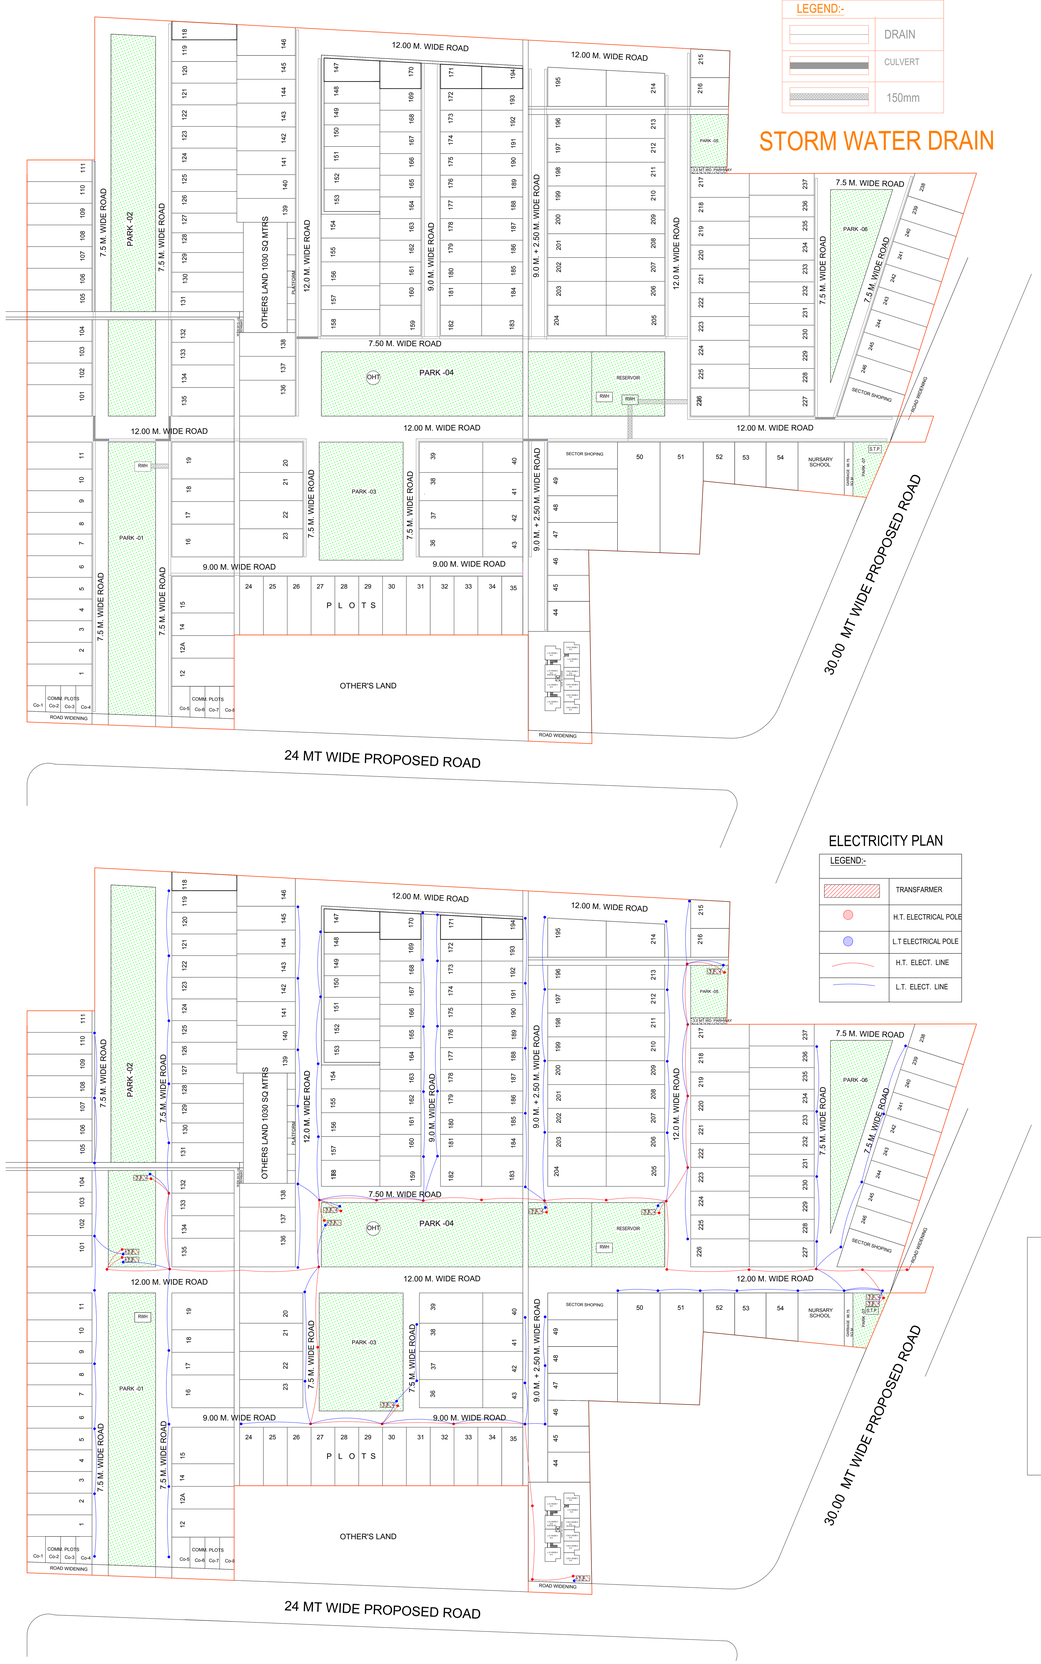

STORM WATER DRAIN

LEGEND:-

	DRAIN
	CULVERT
	150mm

LANDSCAPE PLAN

LEGEND:-

	GRASS
	TREE
GARBAGE	GARBAGE

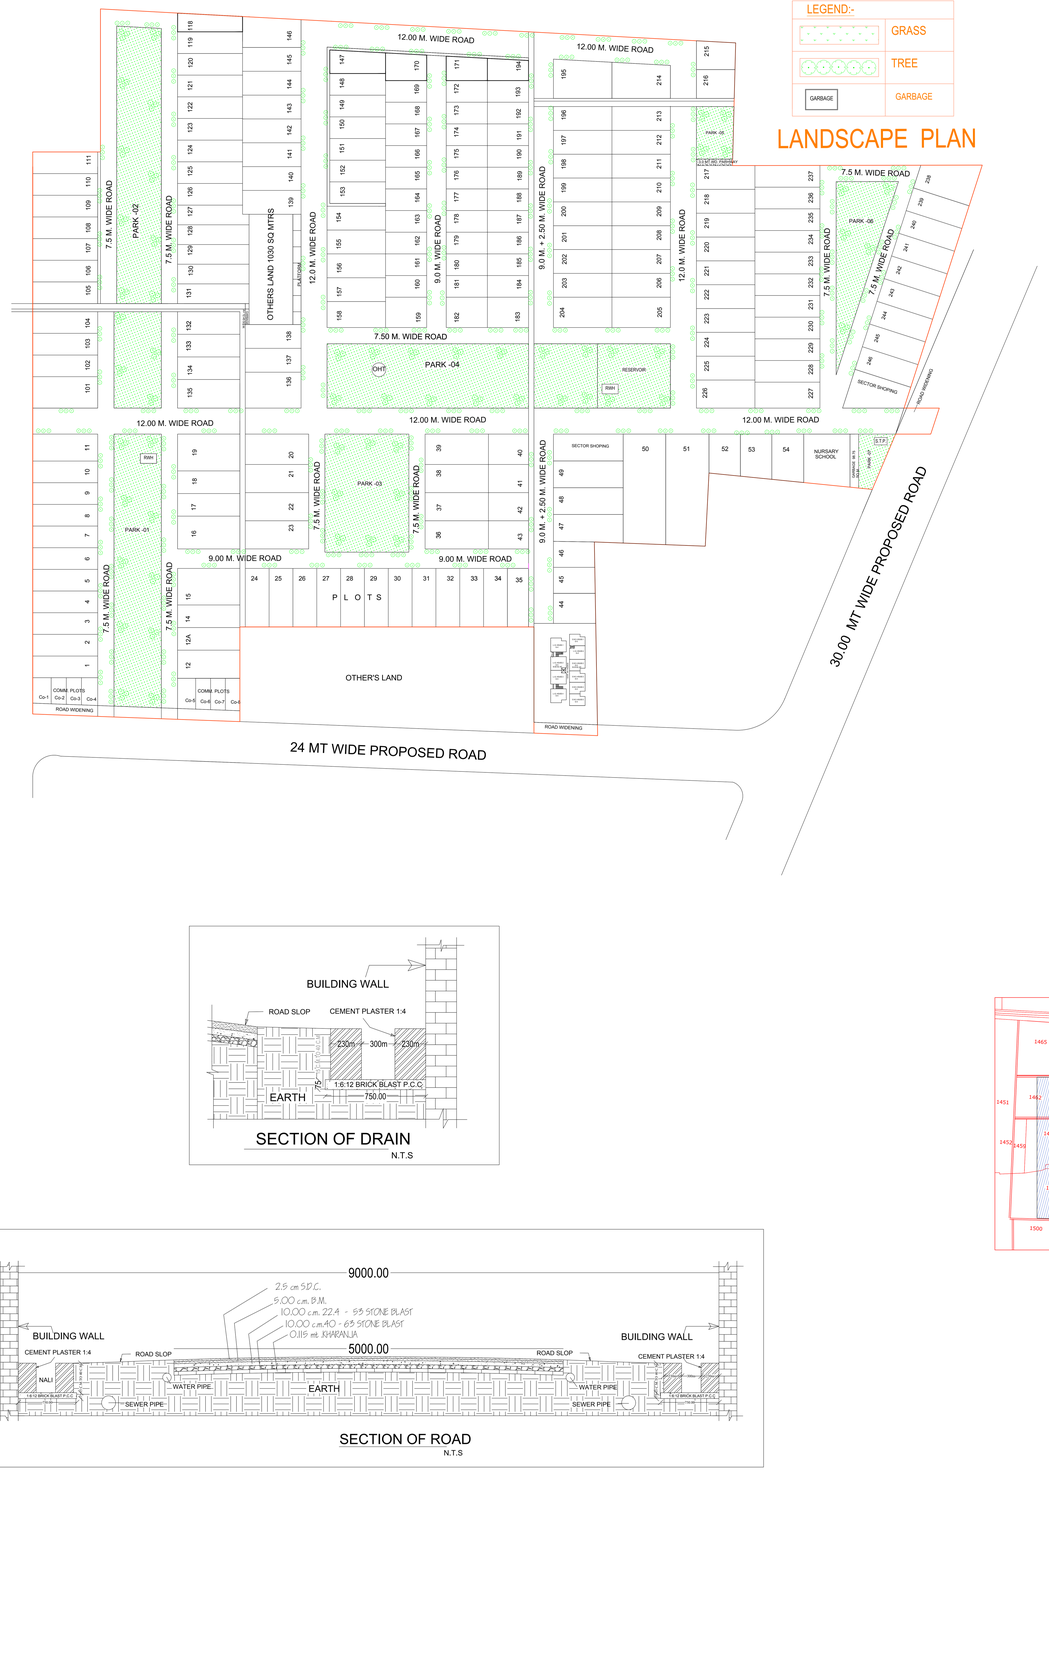

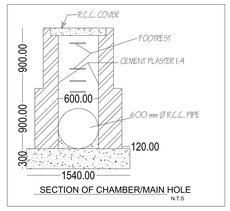

SECTION OF CHAMBER/MAIN HOLE
N.T.S

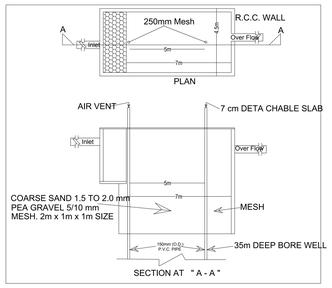

ELECTRICITY PLAN

LEGEND:-

	TRANSFARMER
	H.T. ELECTRICAL POLE
	L.T ELECTRICAL POLE
	H.T. ELECT. LINE
	L.T. ELECT. LINE

SERVICE PLAN

SECTION OF DRAIN
N.T.S

SECTION OF ROAD
N.T.S

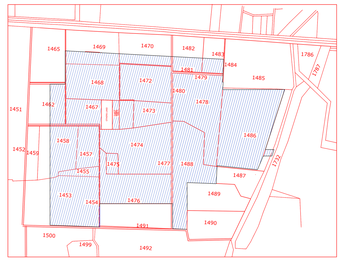

VLLLAGE -MALIYANA SHOWING THE LOCATION OF SITE

OWNER'S NAME AND SIGNATURE	
DR. ATUL GUPTA,arareinfraltd@gmail.com,9412401552	
ARCHITECT NAME AND SIGNATURE	STRUCTUR ENGINEER
ANIL KUMAR MORN CA/07/21601	
	Meerut Development Authority
Building Plan Application Number	
MDA/LD/21-22/272	
Sanctioned On	
05 Jan 2022	
Valid Till	
23 Jan 2027	
Approved By	
Mridul Chowdhary (Vice Chairman)	
Examined By	
Deepal Singh (Junior engineer)	
Manoj Kumar Tiwari (Assistant Engineer)	
Vijay Kumar Singh (Town Planner)	
Ishtiyak Ahmad (Chief Town Planner)	
Vijay Kumar Singh (Town Planner)	
Ishtiyak Ahmad (Chief Town Planner)	

Total Plot Area :-	100134.55	Total FAR Area :-	0.00
Total Coverage Area :- 0.00		Total BUA Area :-	0.00

Note: - 1) This drawing is prepared as per the current prevailing Building Bye Laws.
2) If Map sanctioned is used for purpose anything other than stated in application will lead to rejection of Map.

SO_full_bleed_4A0_(1682.00_x_2378.00_MM)

The correctness and accuracy of Proposal information and drawing is a responsibility of PORTAL. Accuracy of Scrutiny Report is subject to accuracy of end-user provided data. 3rd party software/hardware/services, etc. SoftCell Engineers Ltd. is not liable for any damages which may arise from use, or inability to use the Application. Tools printed in Italics and Blue color are user inputs, which are not verified and not generated by scrutiny software.