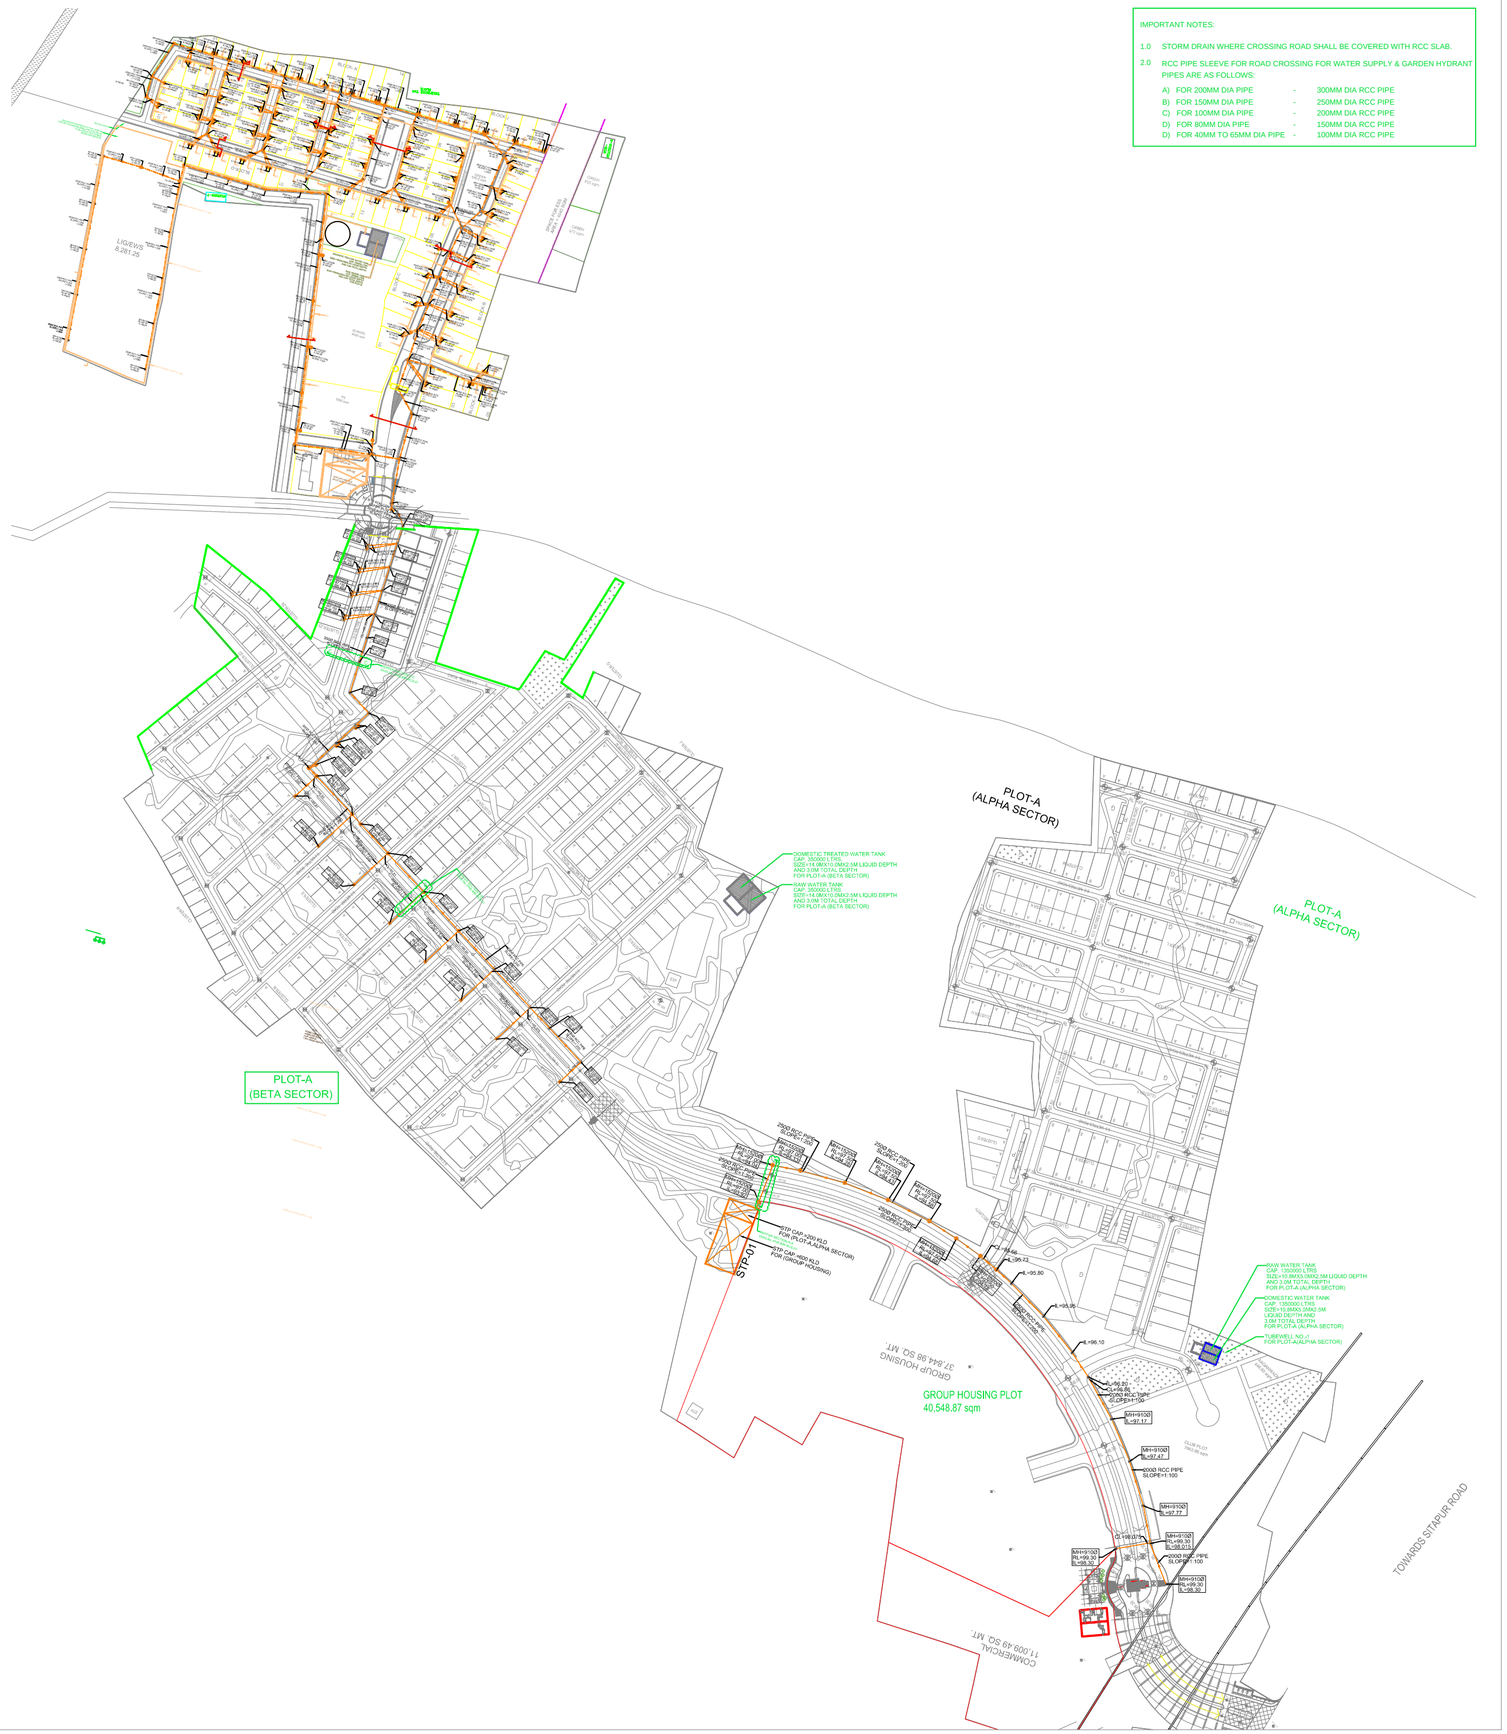
LIG/EWS
6.281.25
PLOT-A
(BETA SECTOR)
PLOT-A
(ALPHA SECTOR)
PLOT-A
(ALPHA SECTOR)
GROUP HOUSING PLOT
40,548.87 sqm
GROUP HOUSING
37,844.98 SQ. MT.
COMMERCIAL
11,003.49 SQ. MT.
STP-01
TOWARDS SITAPUR ROAD
DOMESTIC TREATED WATER TANK
SIZE=14.0M(X)10.0M(X)2.5M LIQUID DEPTH
AND 3.0M TOTAL DEPTH
FOR PLOT-A (BETA SECTOR)
RAW WATER TANK
SIZE=14.0M(X)10.0M(X)2.5M LIQUID DEPTH
AND 3.0M TOTAL DEPTH
FOR PLOT-A (BETA SECTOR)
RAW WATER TANK
AND 3.0M TOTAL DEPTH
FOR PLOT-A (ALPHA SECTOR)
DOMESTIC WATER TANK
SIZE=10.0M(X)5.0M(X)2.5M
LIQUID DEPTH AND
3.0M TOTAL DEPTH
FOR PLOT-A (ALPHA SECTOR)
TUBEWELL NO.-I
FOR PLOT-A(ALPHA SECTOR)
FOR (GROUP HOUSING)
2000 RCC PIPE SLOPE=1:100
MH=9100
RL=97.17
RL=97.47
RL=97.77
RL=95.72
RL=95.80
RL=95.88
RL=96.46
RL=96.76
