SITE PLAN | C-01

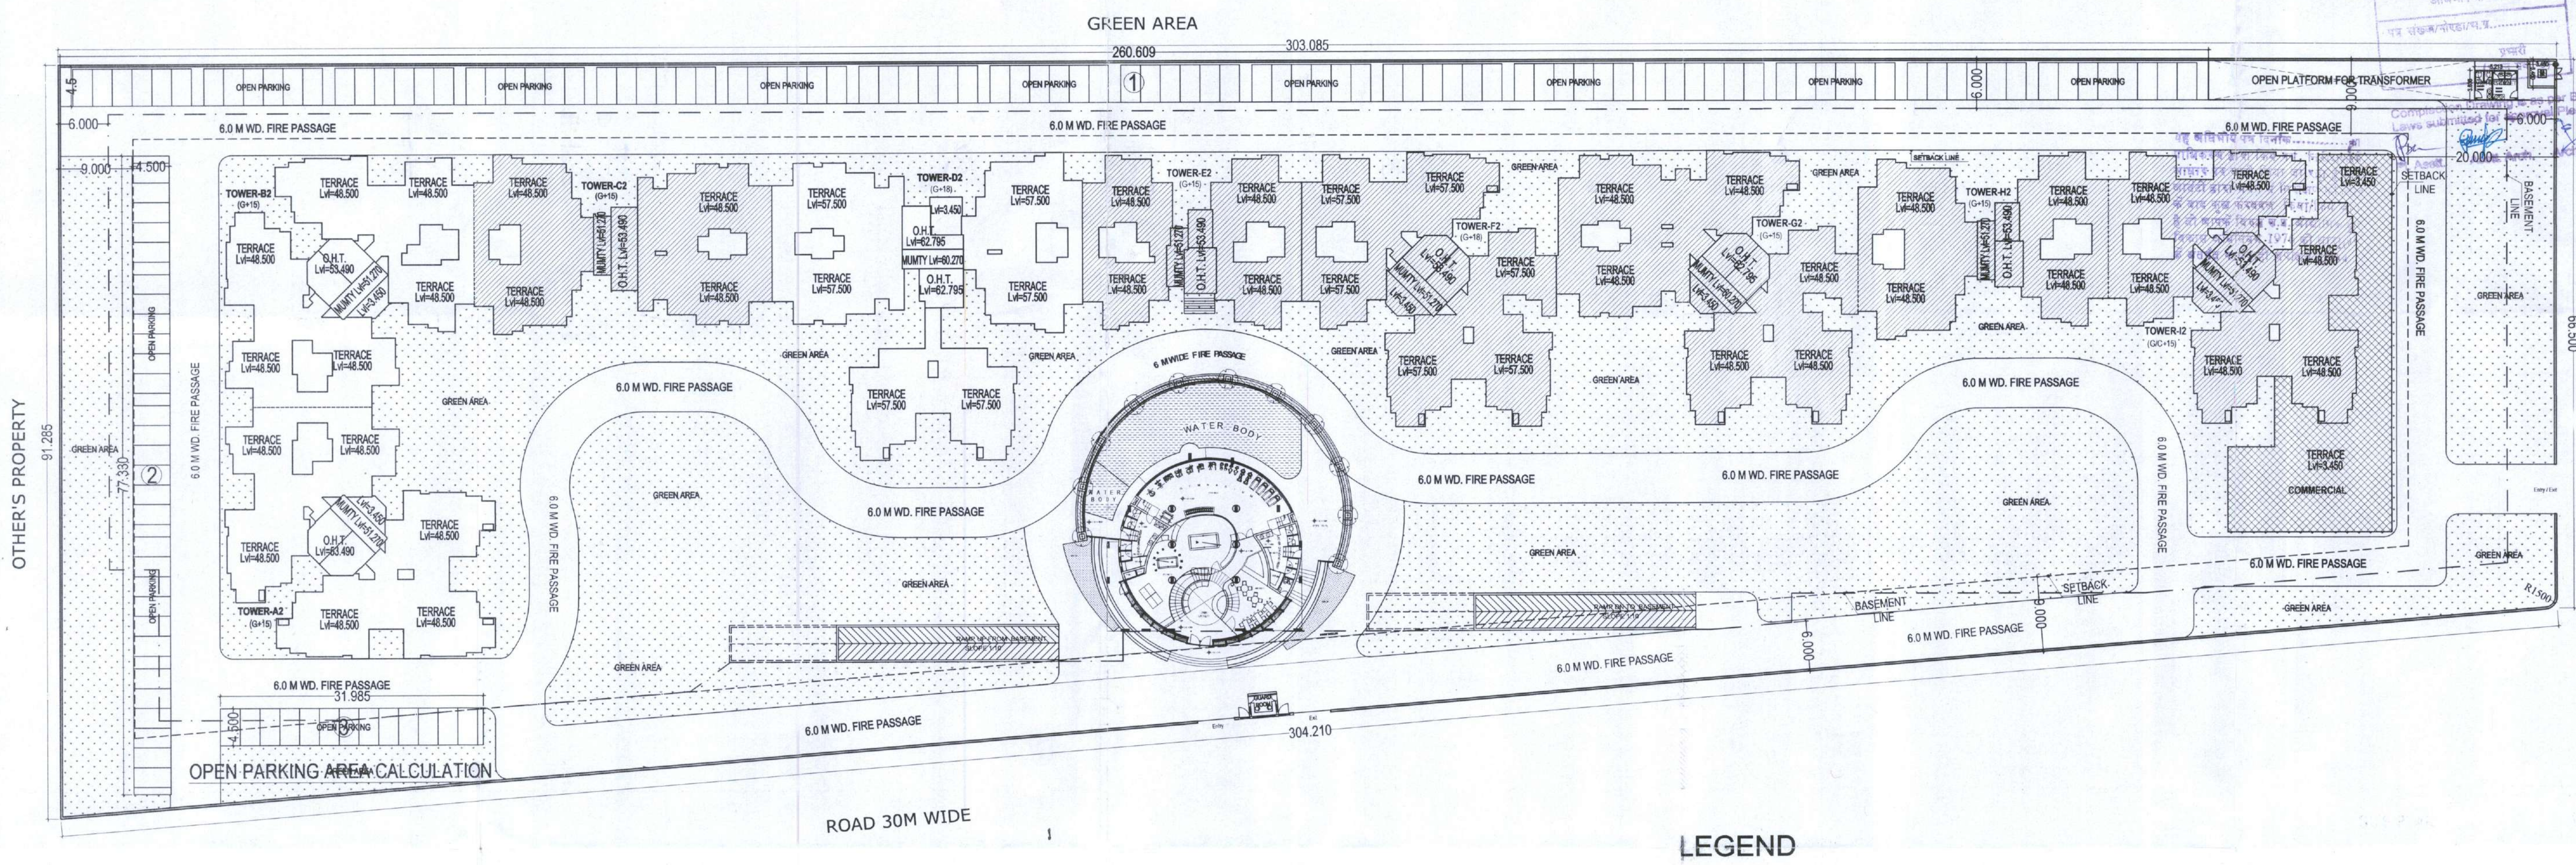

भवन प्रकोष्ठ, नोएडा
पत्र संख्या/नोएडा/भ.प्र.........
प्रभारी
Completion Drawing is as per Bye Laws submitted for approval Please
Asstt. Arch. Architect

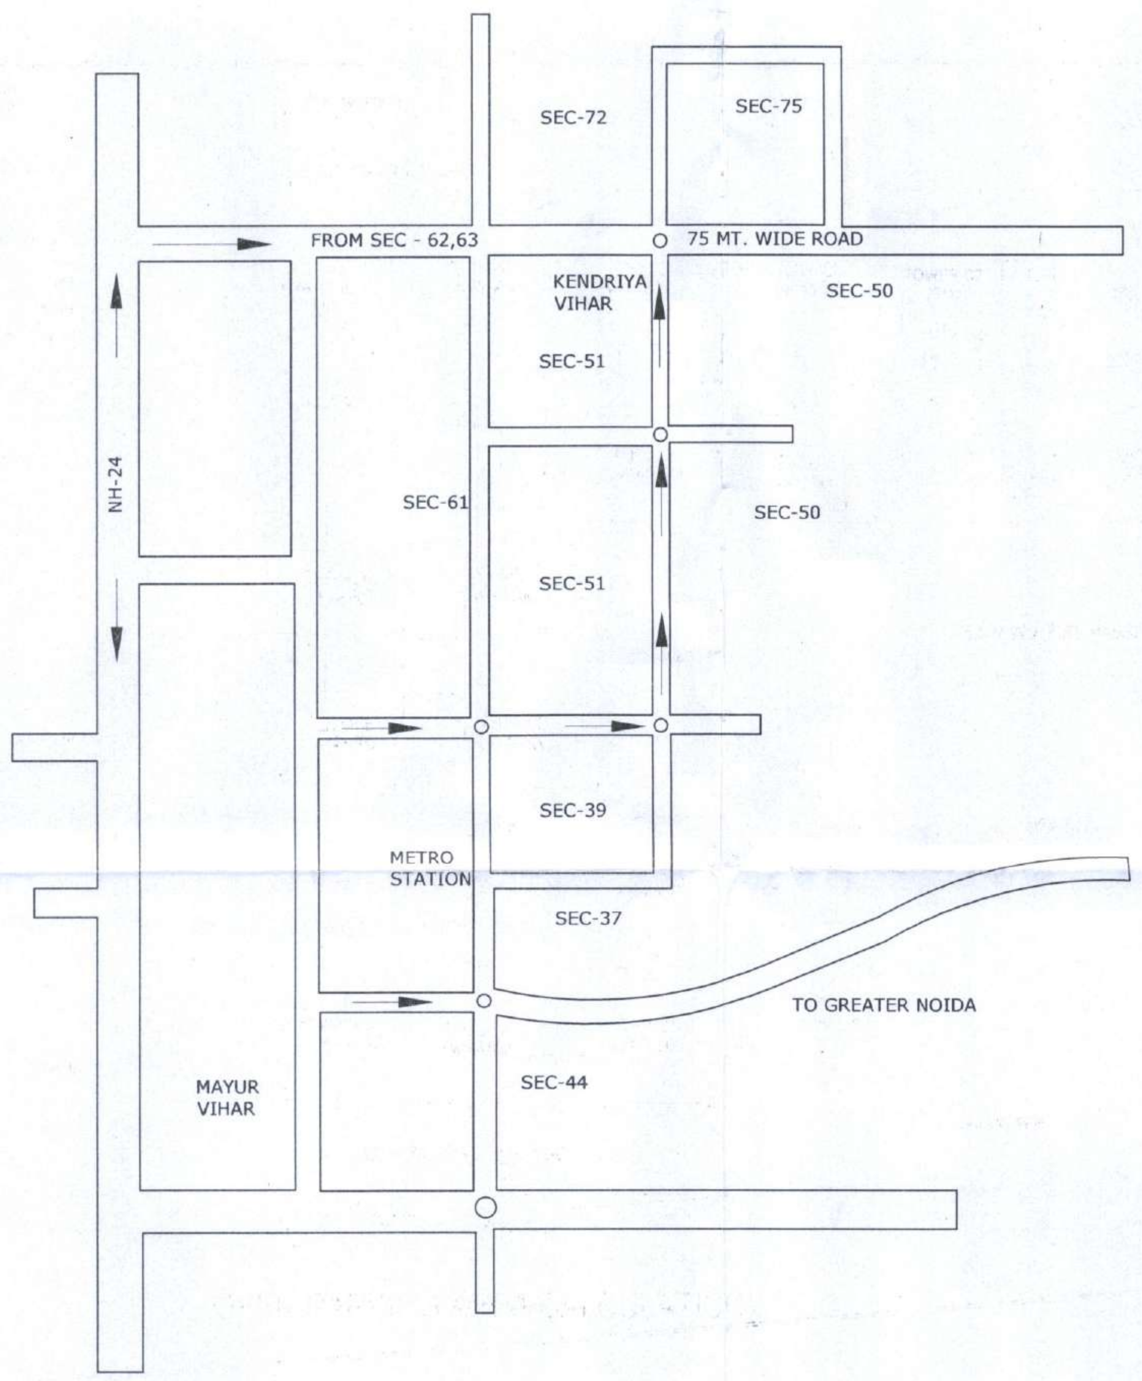

OPEN AREA PARKING CALCULATION (SQ MT.)					
LEGEND	BREADTH (B)		LENGTH (L)		AREA IN SQM
1	255.000	X	4.500	=	1147.500
2	4.500	X	77.330	=	347.985
3	31.985	X	4.500	=	143.933
TOTAL AREA				=	**1639.418**
AREA REQUIRED FOR ONE ECS IN OPEN				=	20.000
NO. OF ECS IN OPEN = PARKING AREA/20				=	81.971
SAYS ECS				=	82

LEGEND

- TOWERS FOR COMPLETION
- COMMERCIAL AREA FOR COMPLETION
- LANDSCAPE AREA

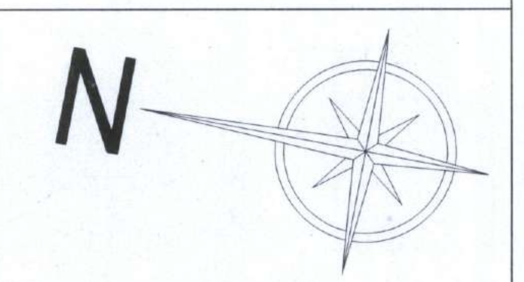

PROJECT TITLE

COMPLETION PLANS OF GROUP HOUSING AT PLOT NO- GH-11, SECTOR 75,NOIDA FOR - M/S AIMS MAX GARDENIA DEVELOPERS PVT. LTD.

DRAWING TITLE:- SITE PLAN

C-01

DRG NO.

1:100

20160421

RAJIV GOEL
CA/76/2361
ARCHITECT'S SIGN

Aims Max Gardenia Developers Pvt. Ltd.
Authorised Signatory

OWNER'S SIGN