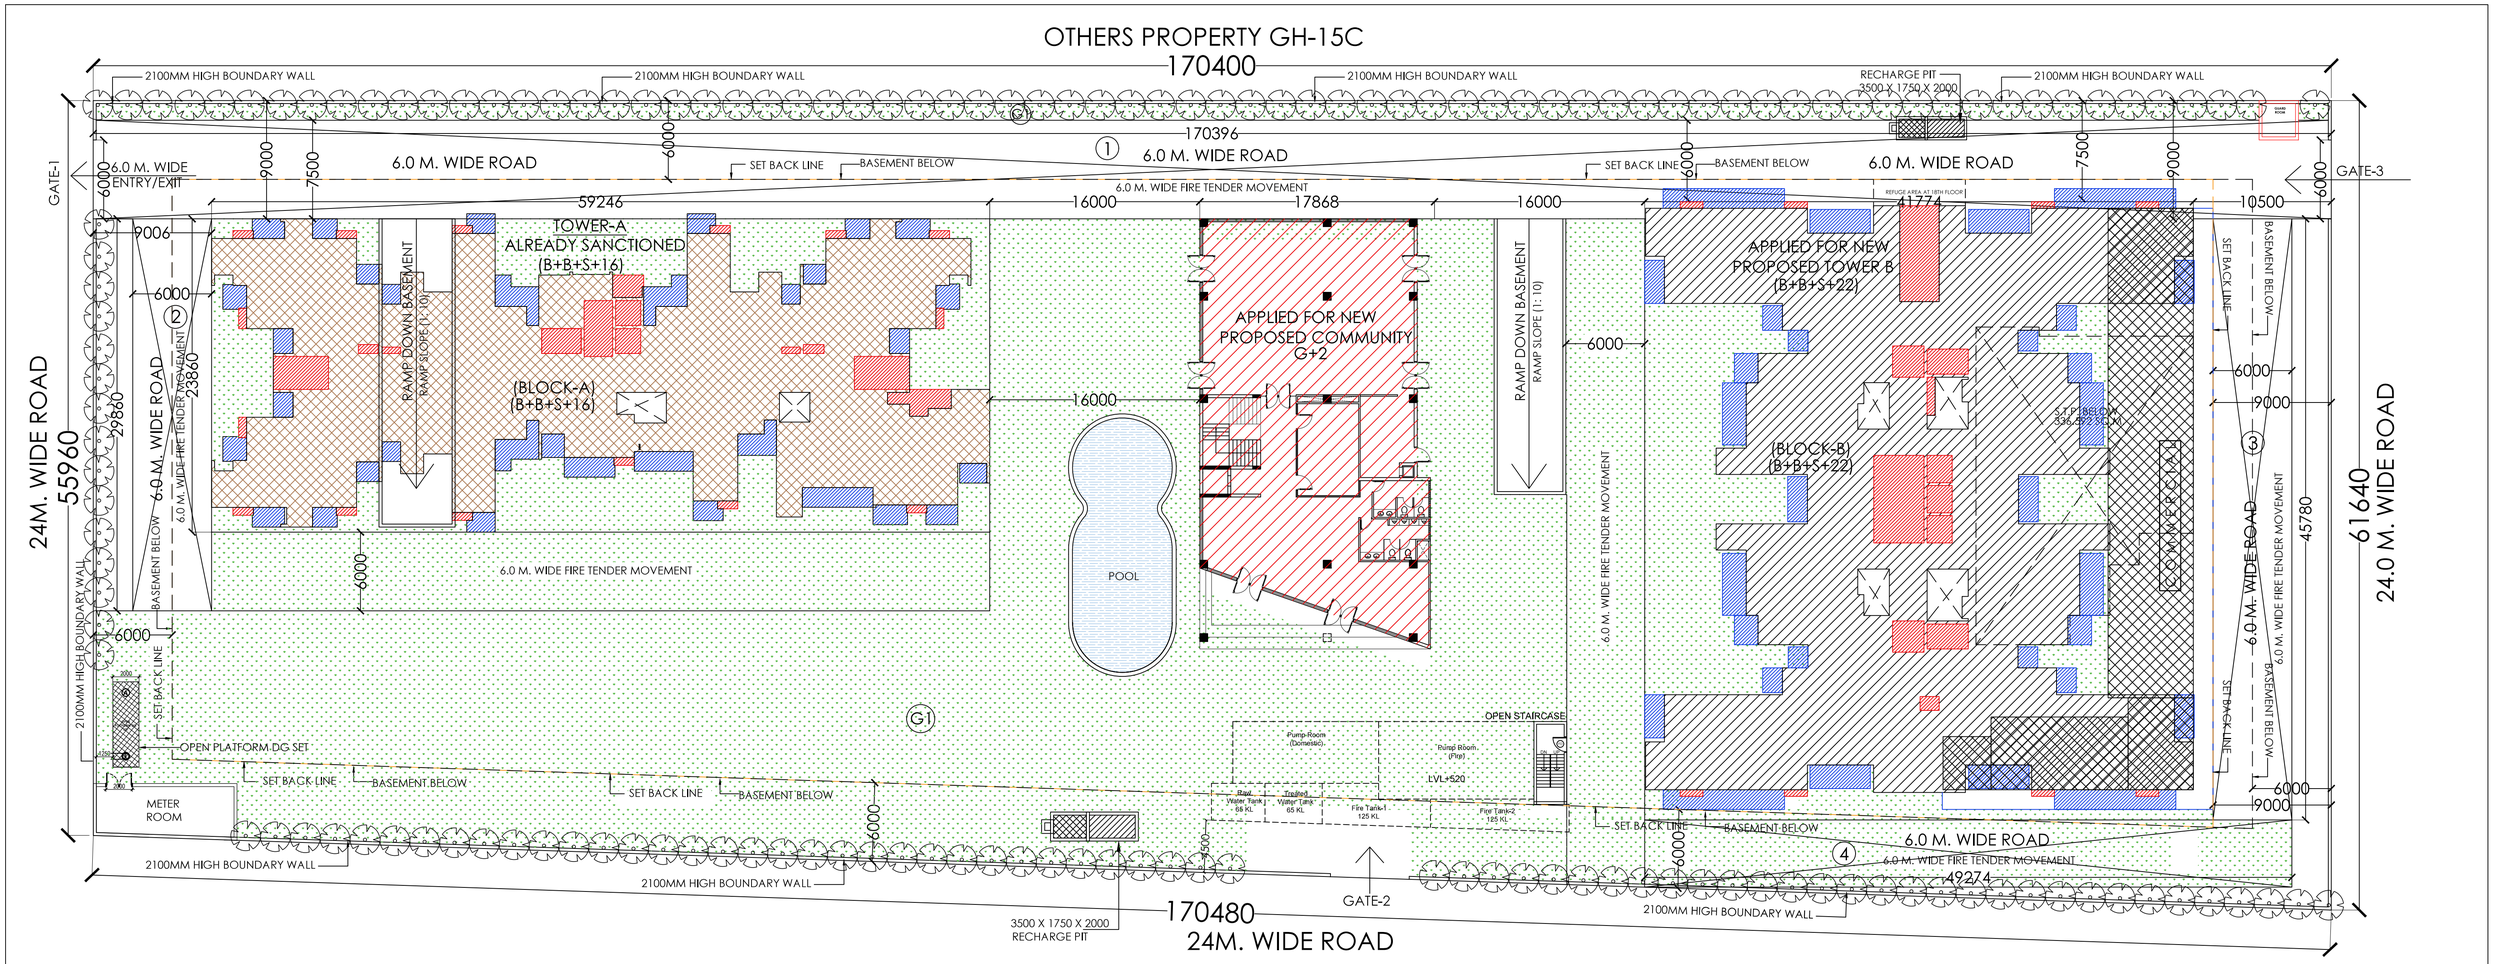

Sudheer Kumar — Digitally signed by Sudheer Kumar Date: 2024.12.12 16:03:11 +05'30'

LEENU SAHGAL — Digitally signed by LEENU SAHGAL Date: 2024.12.20 16:58:38 +05'30'

Amit Varma — Digitally signed by Amit Varma Date: 2024.12.12 14:39:23 +05'30'

NOTE:-

SHRUBS:- NO DENOTED AS SHOWN

(1) DIFFERENT TYPES OF SHRUBS ARE:- CAESALDANIA PULCHERRIMA, LAGERSTROMIA FLOSREGINAE, EUPHORBIA PULCHERRIMA

(2) DIFFERENT VARIETIES OF BOUGAIN VILLEA SHALL BE PLANTED ALL ALONGE THE BOUNDARY WALL.

	REQUIRED GREEN = 50% OF OPEN AREA	
18	OPEN AREA = PLOT AREA-GROUND COVERAGE	3566.582
19	**PROPOSED GREEN**	3999.662
	REQUIRED NO. OF TREES 1 TREE PER 100 SQM. OF OPEN AREA	
20	= (PLOT AREA - GROUND COVERAGE)/100	71
21	NO. OF TREES PROPOSED	140

NAMES OF PROPOSED TREES IN LANDSCAPE PLAN

	COMMON NAME	BOTANICAL NAME
	GULMOHAR	DELONIX REGIA
	AMALTAS	CASSIA FISTULA
	JACARANDA	JACARANDA MIMOSAE FOLIA
	SILVER OAK	GREVILLEA ROBUSTA
	ASHOKA	POLYLETHEA LONGIFOLIA

PROJECT:-

GROUP HOUSING FOR
M\S **DILIGENT BUILDER'S PVT. LTD**
PLOT NO.GH-15D,SECTOR-1
AT GREATER NOIDA. (U.P.)

SIGNING AUTHORITY

SUNIL KUMAR RATHEE — Digitally signed by SUNIL KUMAR RATHEE Date: 2024.12.10 16:53:27 +05'30'

ARCHITECT'S SIGN

Pankaj Nath Andley — Digitally signed by Pankaj Nath Andley Date: 2024.12.10 16:31:51 +05'30'

REVISED SUBMISSION DRAWING

DRG. TITLE:- LANDSCAPE PLAN

SCALE:-1:200 | DRG. NO.:-02

DLT.BY.:-Mukesh | DATE:-27/11/2024

ARCHITECTS:-

ANDLEYS ASSOCIATES PVT.LTD.
ARCHITECTS ENGINEERS PLANNERS
39 HOUSING SOCIETY N.D.S.E.-I NEW DELHI - 110049