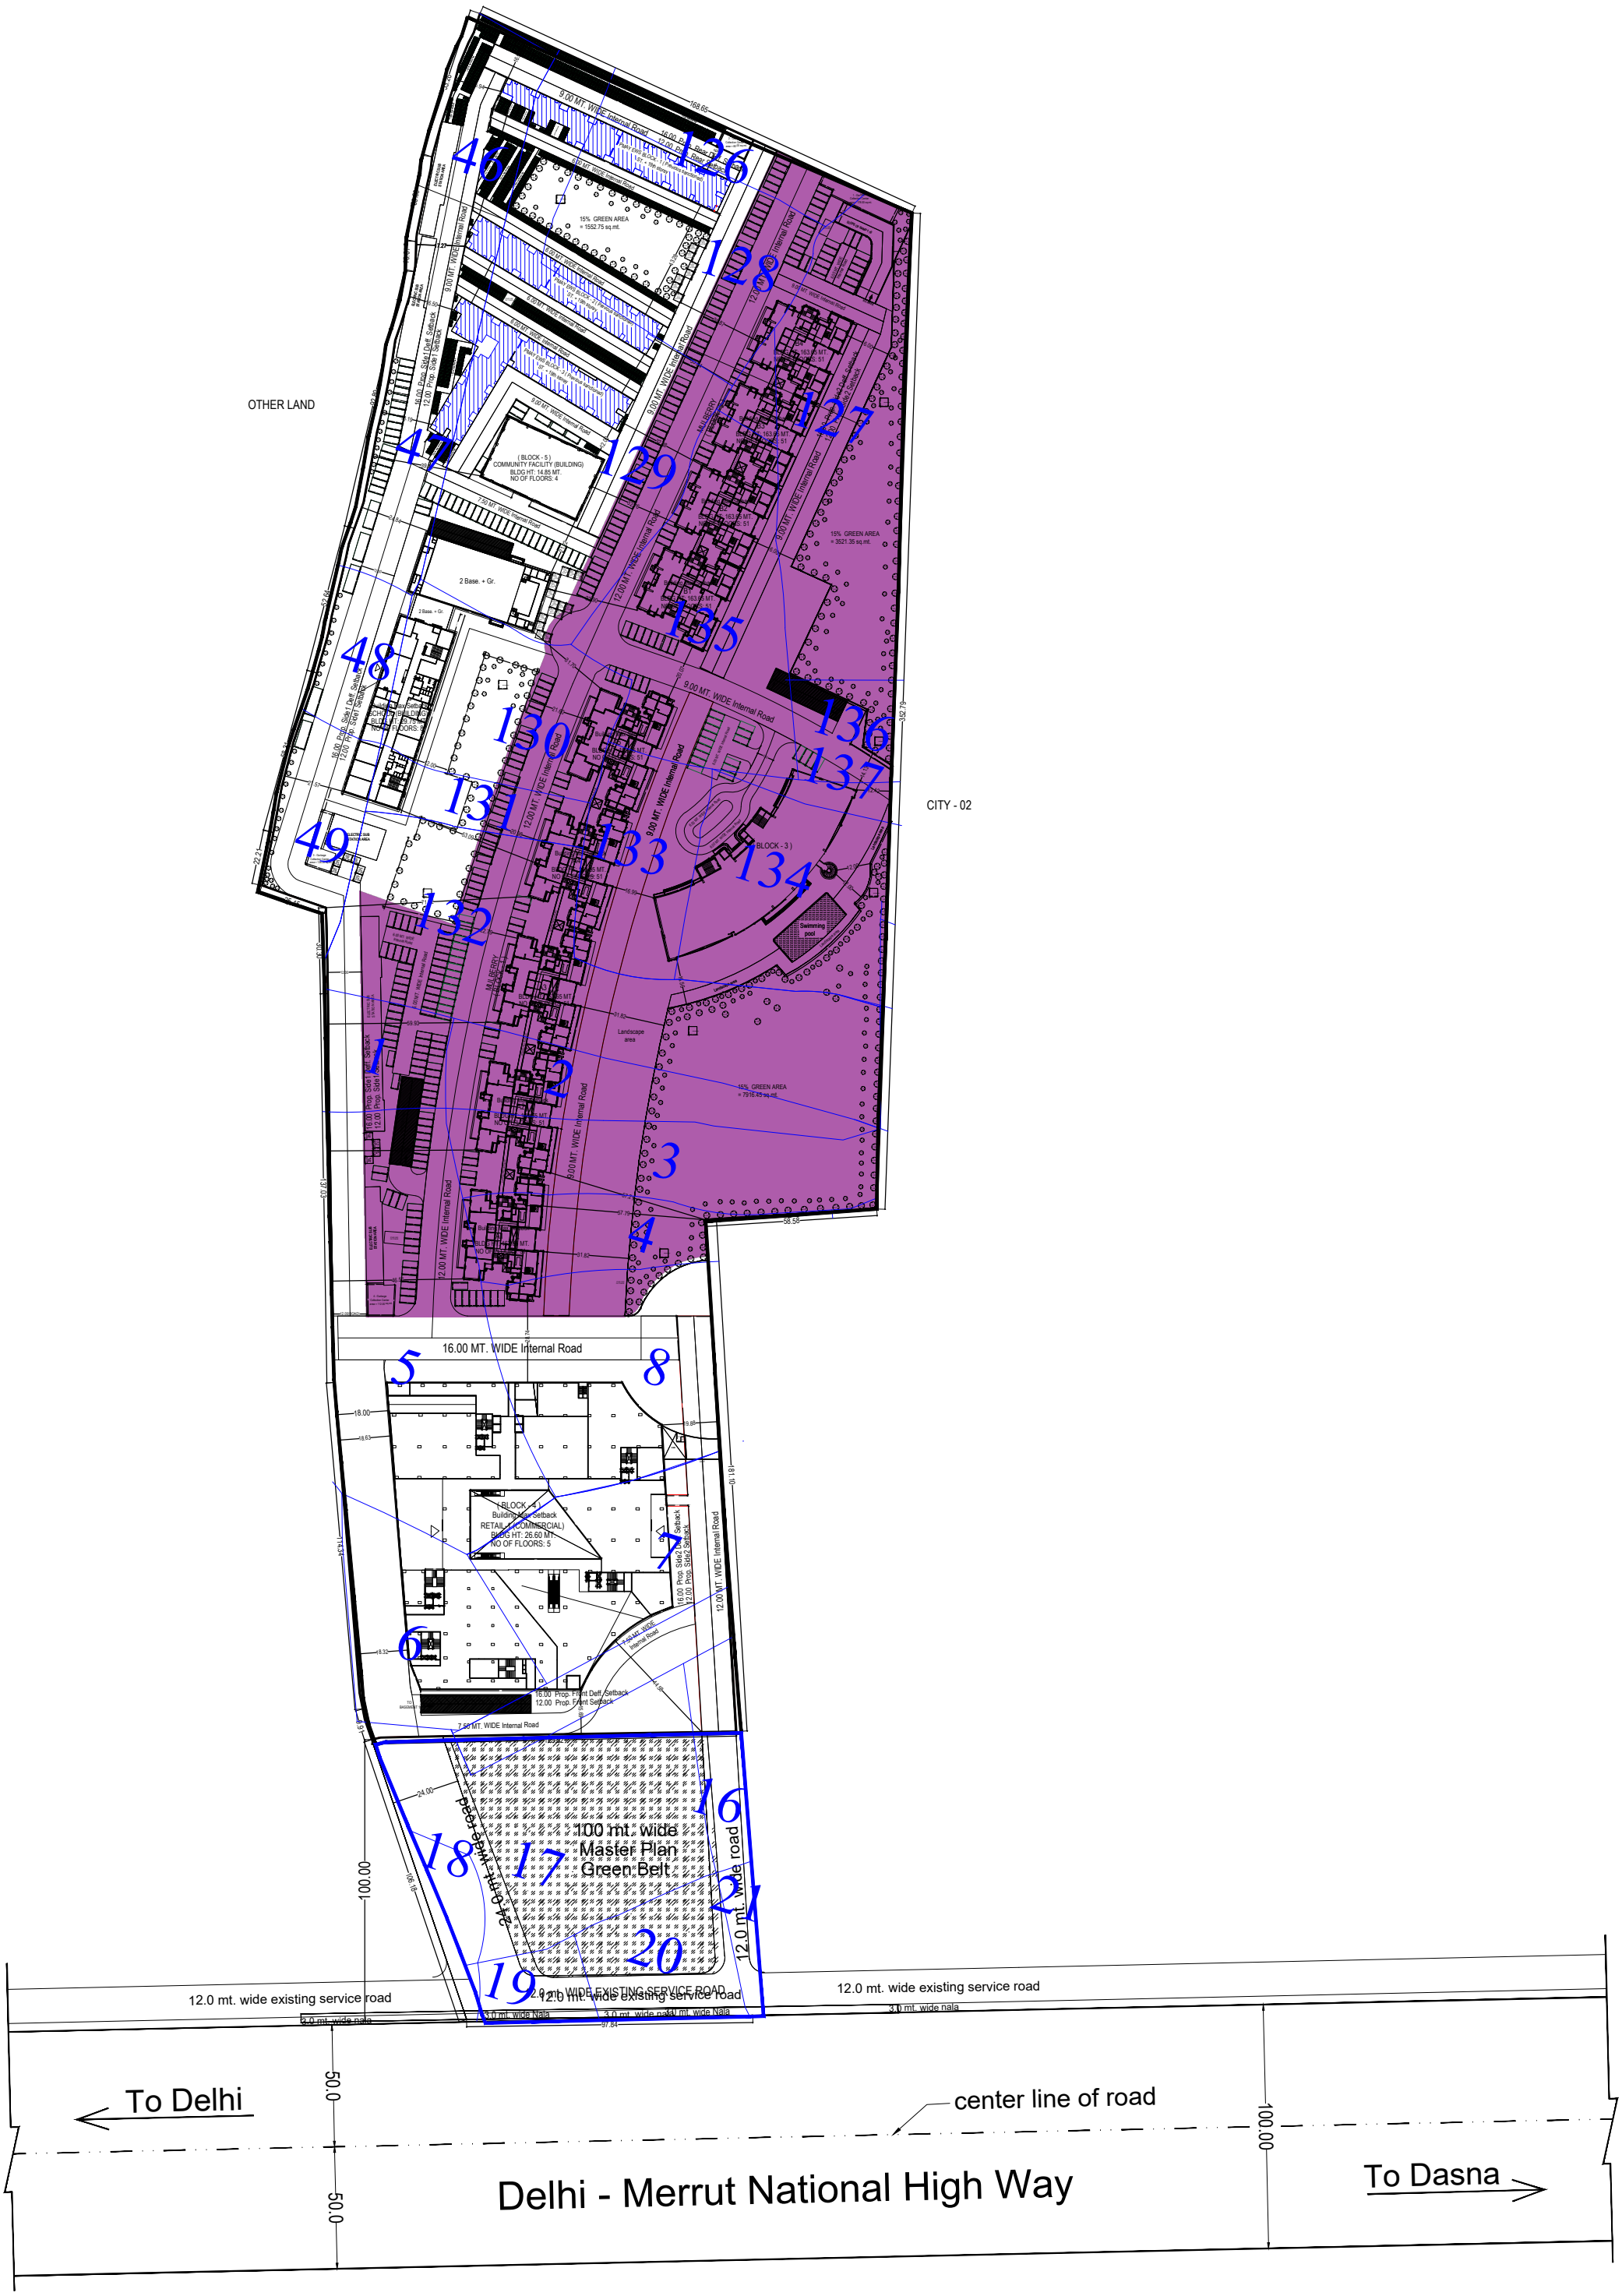

MULBERRY AT THE PRESTIGE CITY
SITE SUPERIMPOSED ON SIJARA PLAN