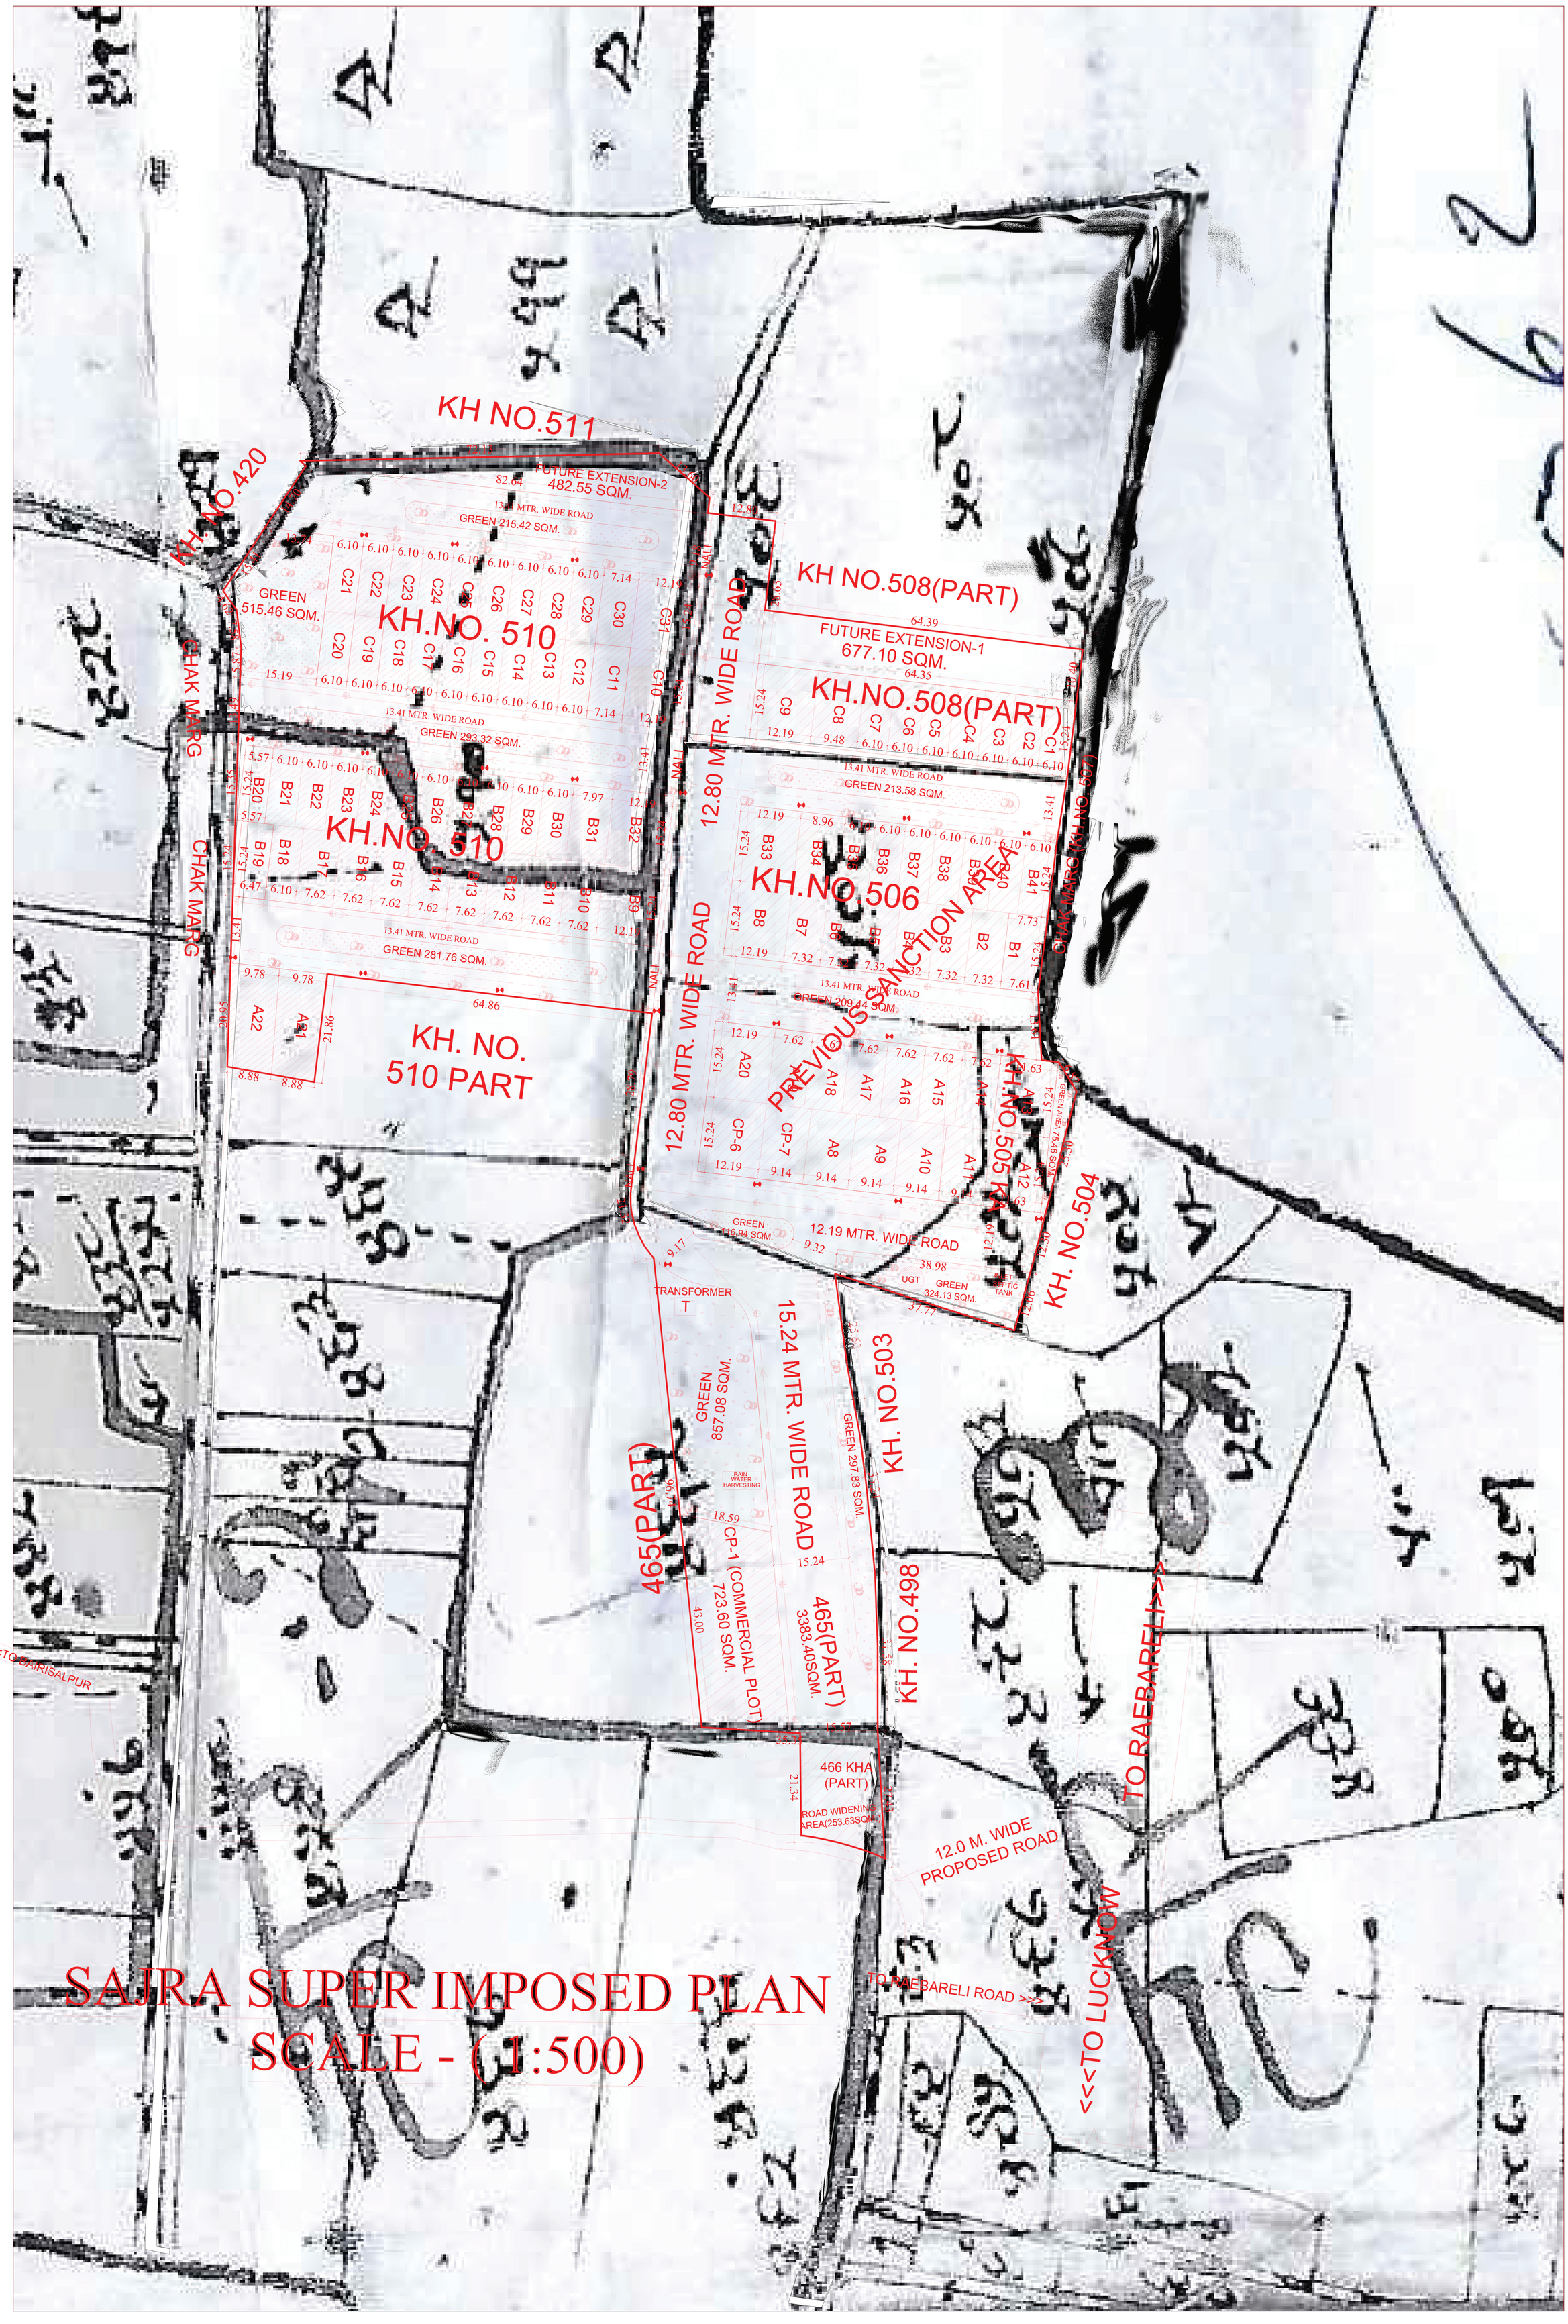
KH NO.511
KH NO.420
FUTURE EXTENSION-2
482.55 SQM.
13.41 MTR. WIDE ROAD
GREEN 215.42 SQM.
GREEN
515.46 SQM.
KH.NO. 510
CHAK MARG
13.41 MTR. WIDE ROAD
GREEN 293.32 SQM.
KH.NO. 510
13.41 MTR. WIDE ROAD
GREEN 281.76 SQM.
KH. NO.
510 PART
12.80 MTR. WIDE ROAD
KH NO.508(PART)
FUTURE EXTENSION-1
677.10 SQM.
KH.NO.508(PART)
13.41 MTR. WIDE ROAD
GREEN 213.58 SQM.
KH.NO. 506
PREVIOUS SANCTION AREA
13.41 MTR. WIDE ROAD
GREEN 209.44 SQM.
KH.NO.505
KH. NO.504
12.19 MTR. WIDE ROAD
GREEN
146.94 SQM.
GREEN
324.13 SQM.
TRANSFORMER
T
15.24 MTR. WIDE ROAD
KH. NO.503
GREEN
857.08 SQM.
GREEN 297.83 SQM.
465(PART)
CP-1 (COMMERCIAL PLOT)
723.60 SQM.
465(PART)
3383.40SQM.
KH. NO.498
466 KHA
(PART)
ROAD WIDENING
AREA(253.63SQM.)
12.0 M. WIDE
PROPOSED ROAD
TO RAEBARELI ROAD >>
<<<TO LUCKNOW
TO RAEBARELI>>>
<<<TO BAIRISALPUR
SAJRA SUPER IMPOSED PLAN
SCALE - (1:500)